


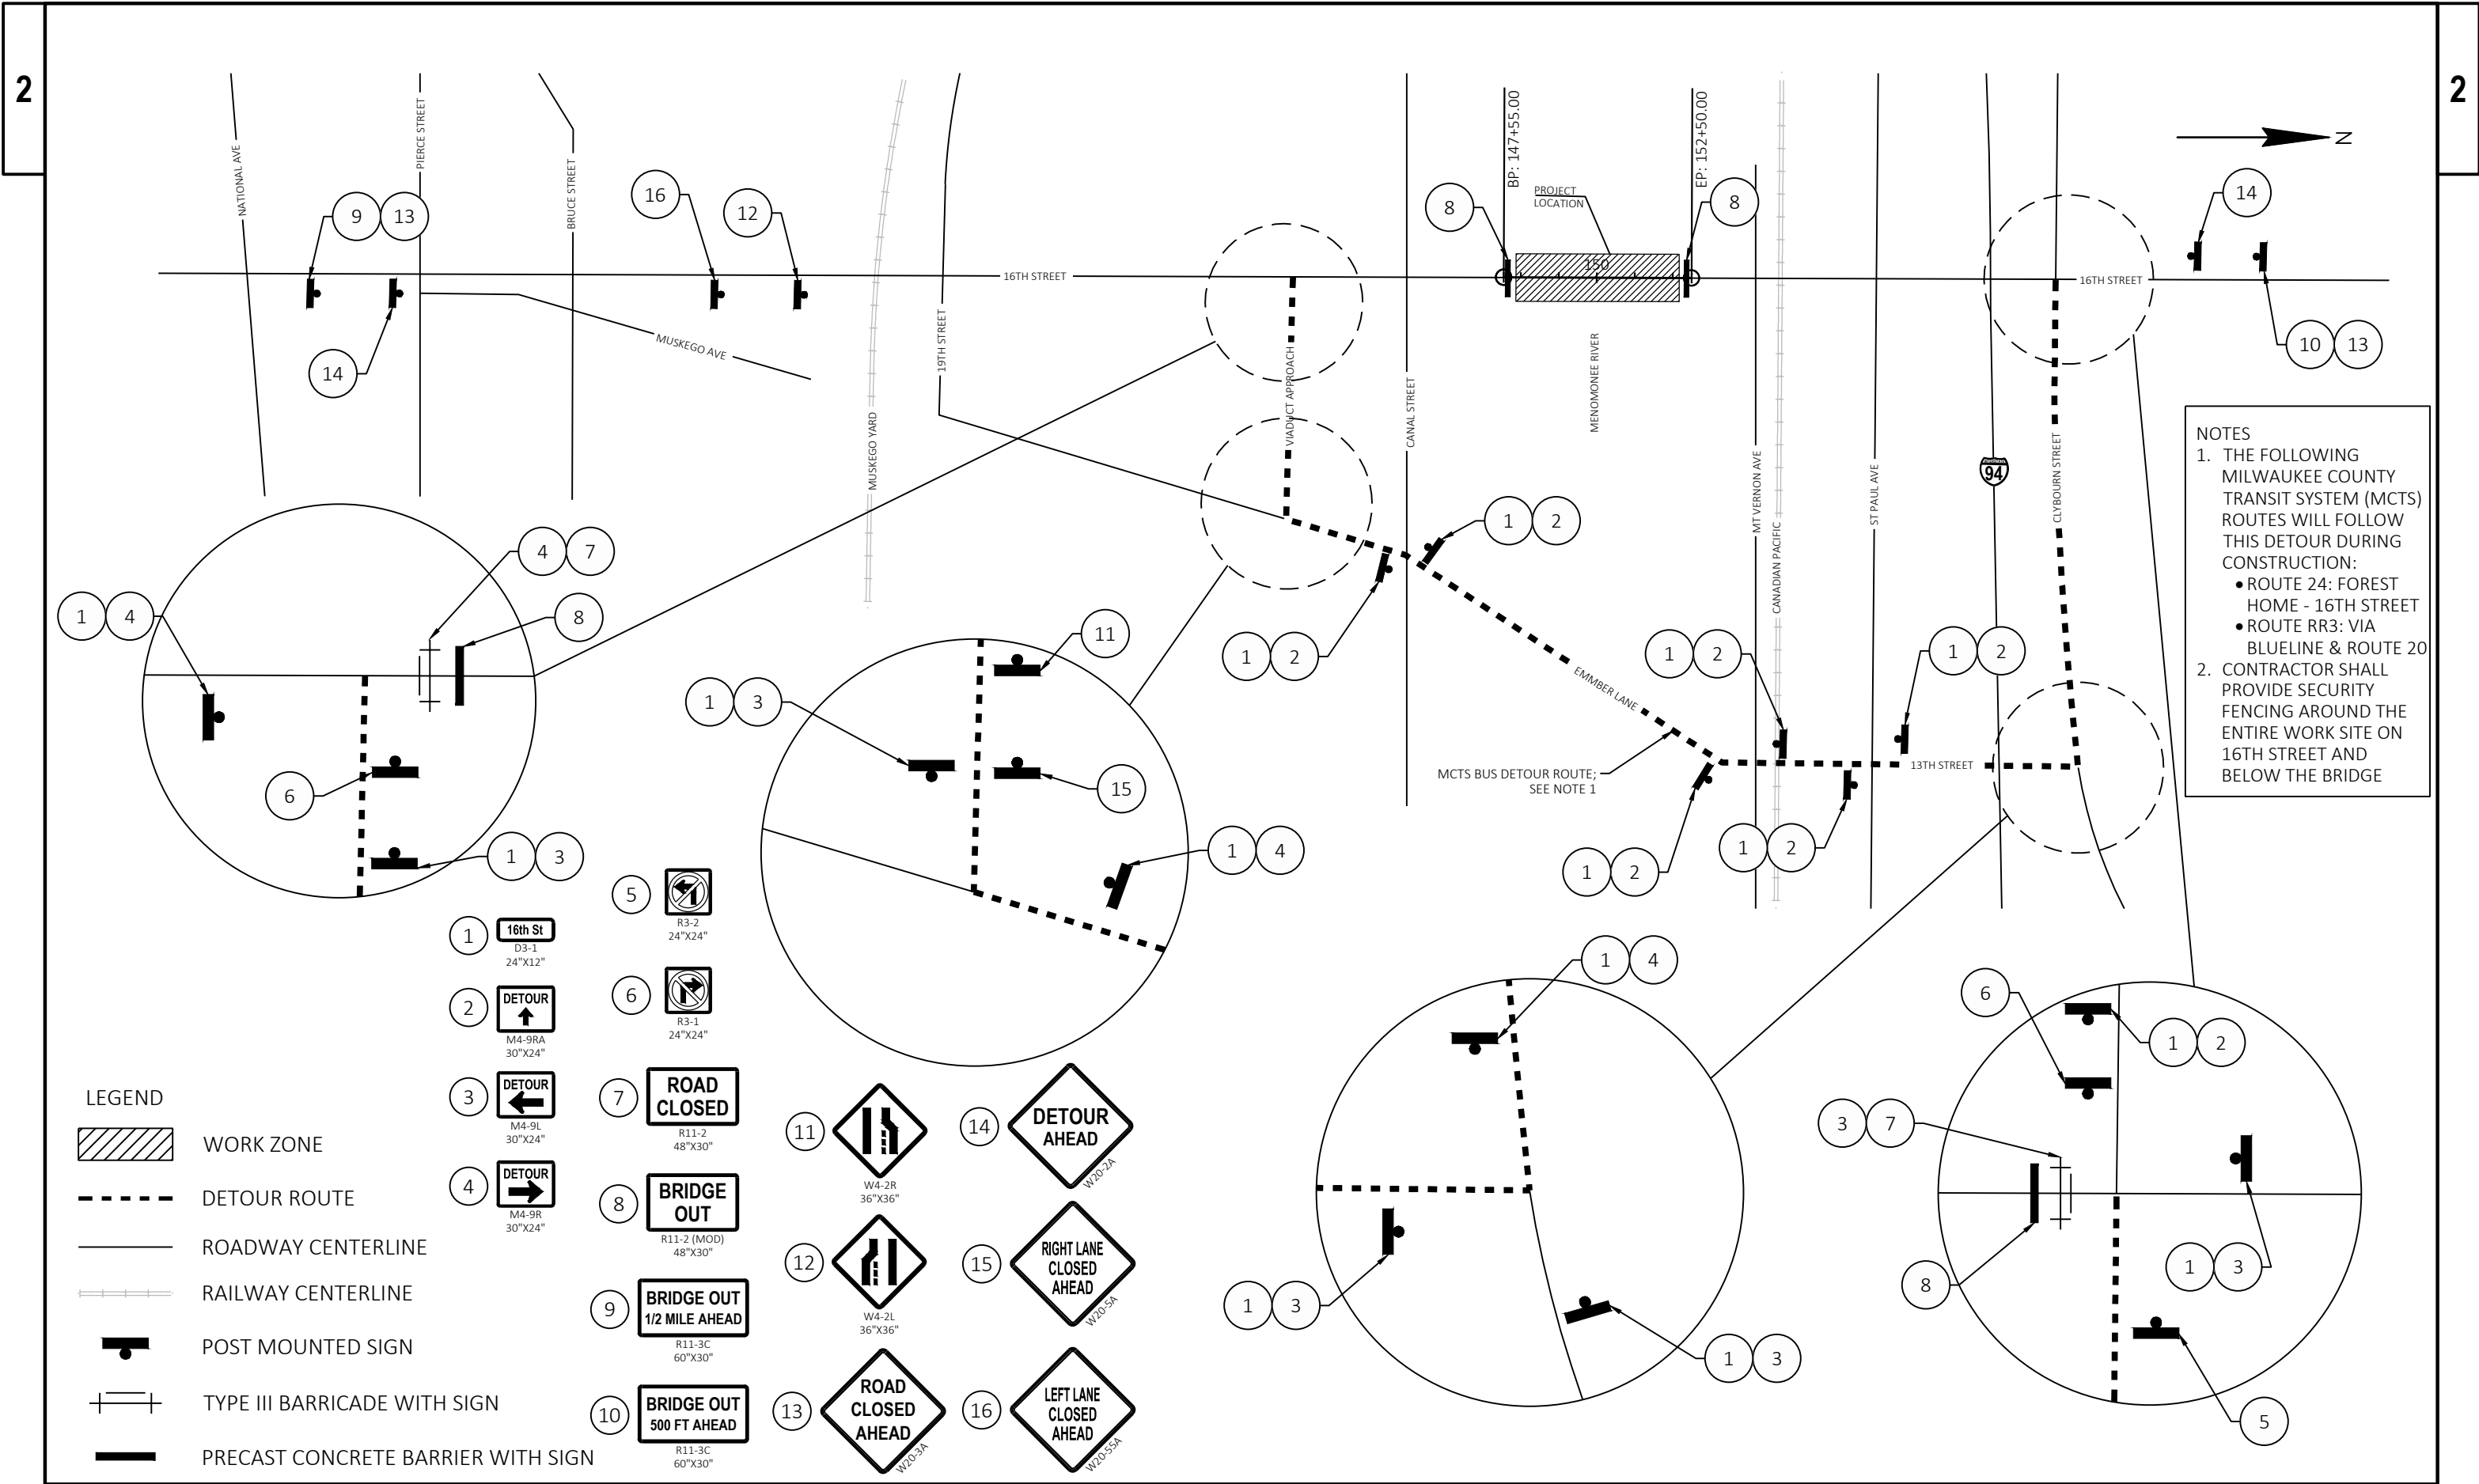

NOTES

1. THE FOLLOWING MILWAUKEE COUNTY TRANSIT SYSTEM (MCTS) ROUTES WILL FOLLOW THIS DETOUR DURING CONSTRUCTION:

- ROUTE 24: FOREST HOME - 16TH STREET
- ROUTE RR3: VIA BLUELINE & ROUTE 20

2. CONTRACTOR SHALL PROVIDE SECURITY FENCING AROUND THE ENTIRE WORK SITE ON 16TH STREET AND BELOW THE BRIDGE

LEGEND

- WORK ZONE
- DETOUR ROUTE
- ROADWAY CENTERLINE
- RAILWAY CENTERLINE
- POST MOUNTED SIGN
- TYPE III BARRICADE WITH SIGN
- PRECAST CONCRETE BARRIER WITH SIGN

- 1 24"x12"
- 2 30"x24"
- 3 30"x24"
- 4 30"x24"
- 5 24"x24"
- 6 24"x24"
- 7 48"x30"
- 8 48"x30"
- 9 60"x30"
- 10 60"x30"
- 11 36"x36"
- 12 36"x36"
- 13
- 14
- 15
- 16

PROJECT NO: 2615-15-73

HWY: 16TH STREET

COUNTY: MILWAUKEE

DETOUR - VEHICULAR

SHEET

5

E

