



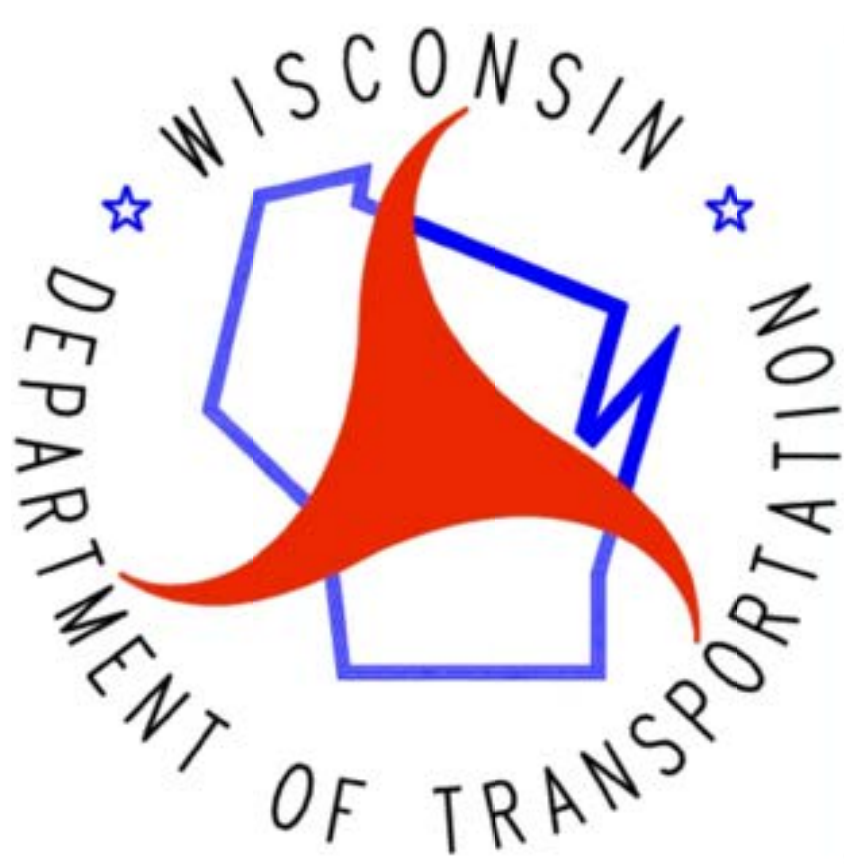


**Project I.D. 2010-05-03/73**  
**WIS 175**  
**W Burleigh St to STH 181**  
**Milwaukee County**  
**No Build Alternative**

**76th Street to Capitol Drive**

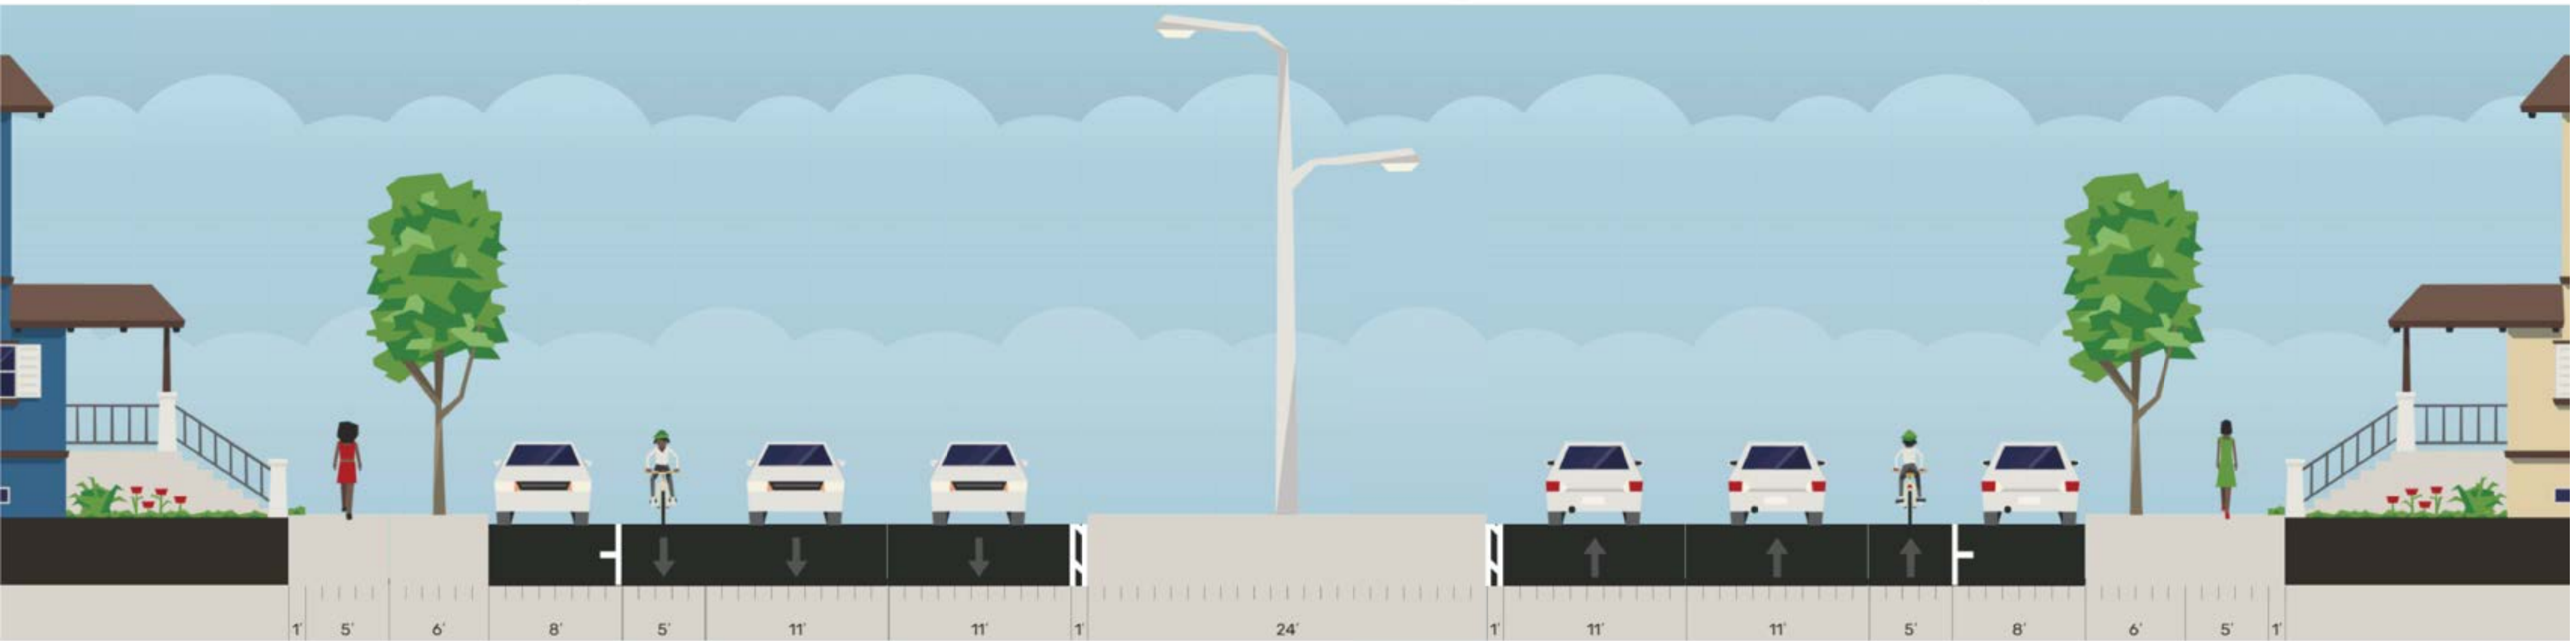

**Capitol Drive to  
Just South of Keefe Avenue**

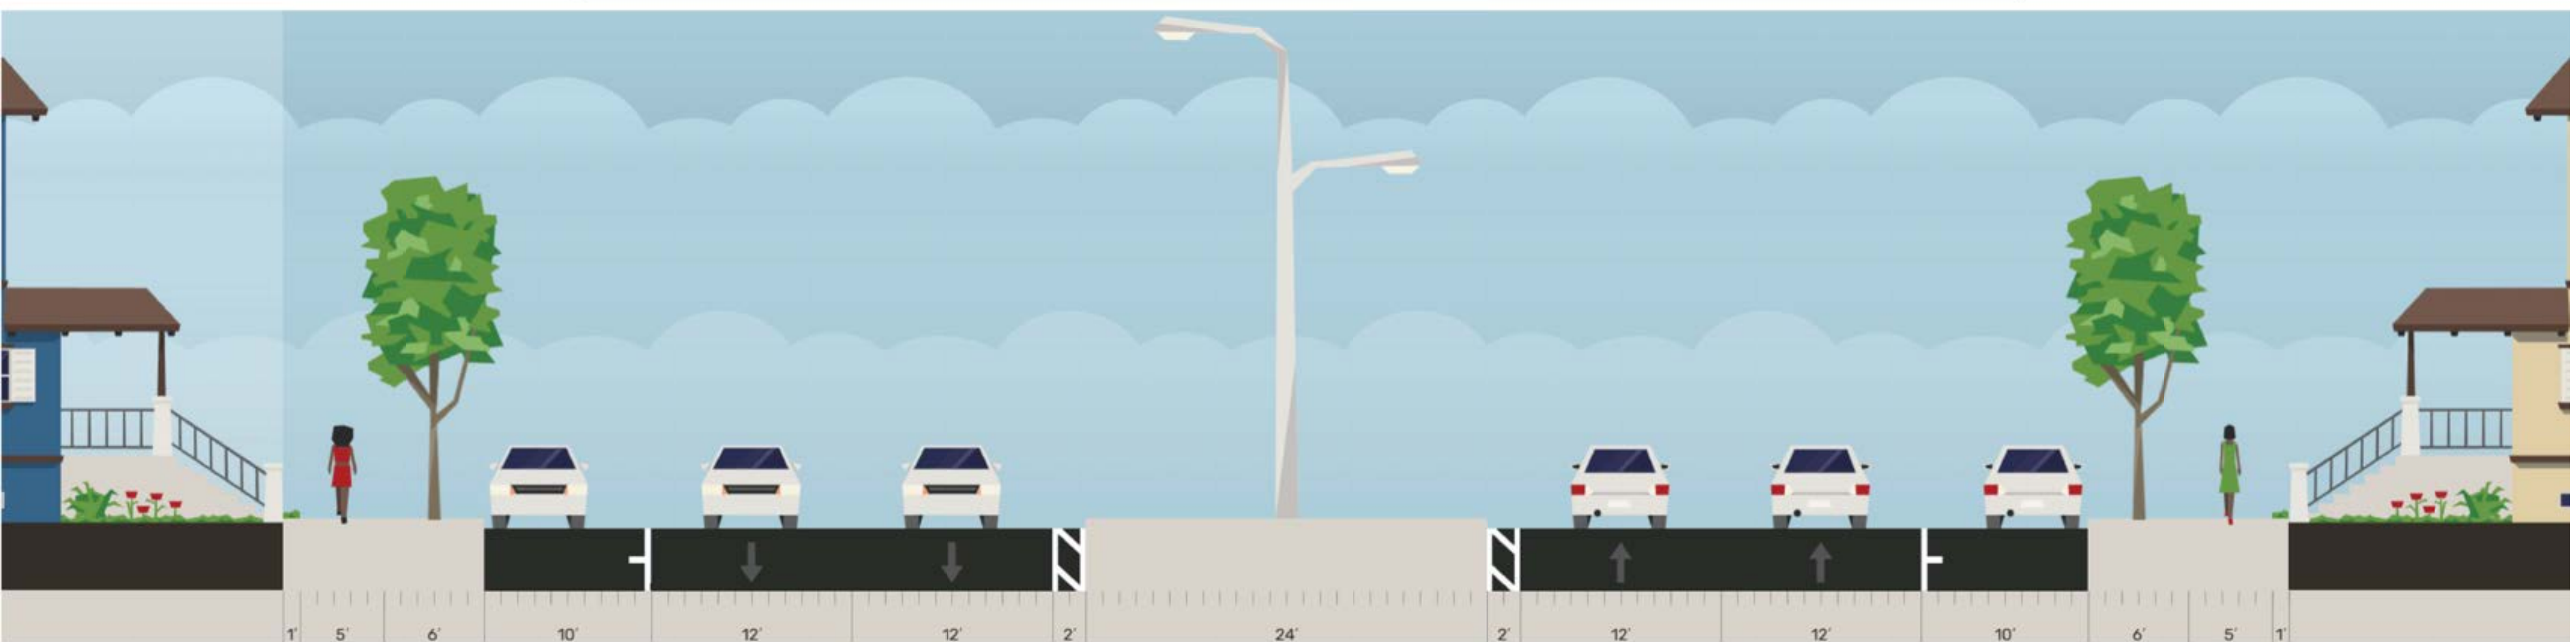

**Just South of Keefe Avenue  
to Burleigh Street**

