
CONCEPTUAL DESIGN

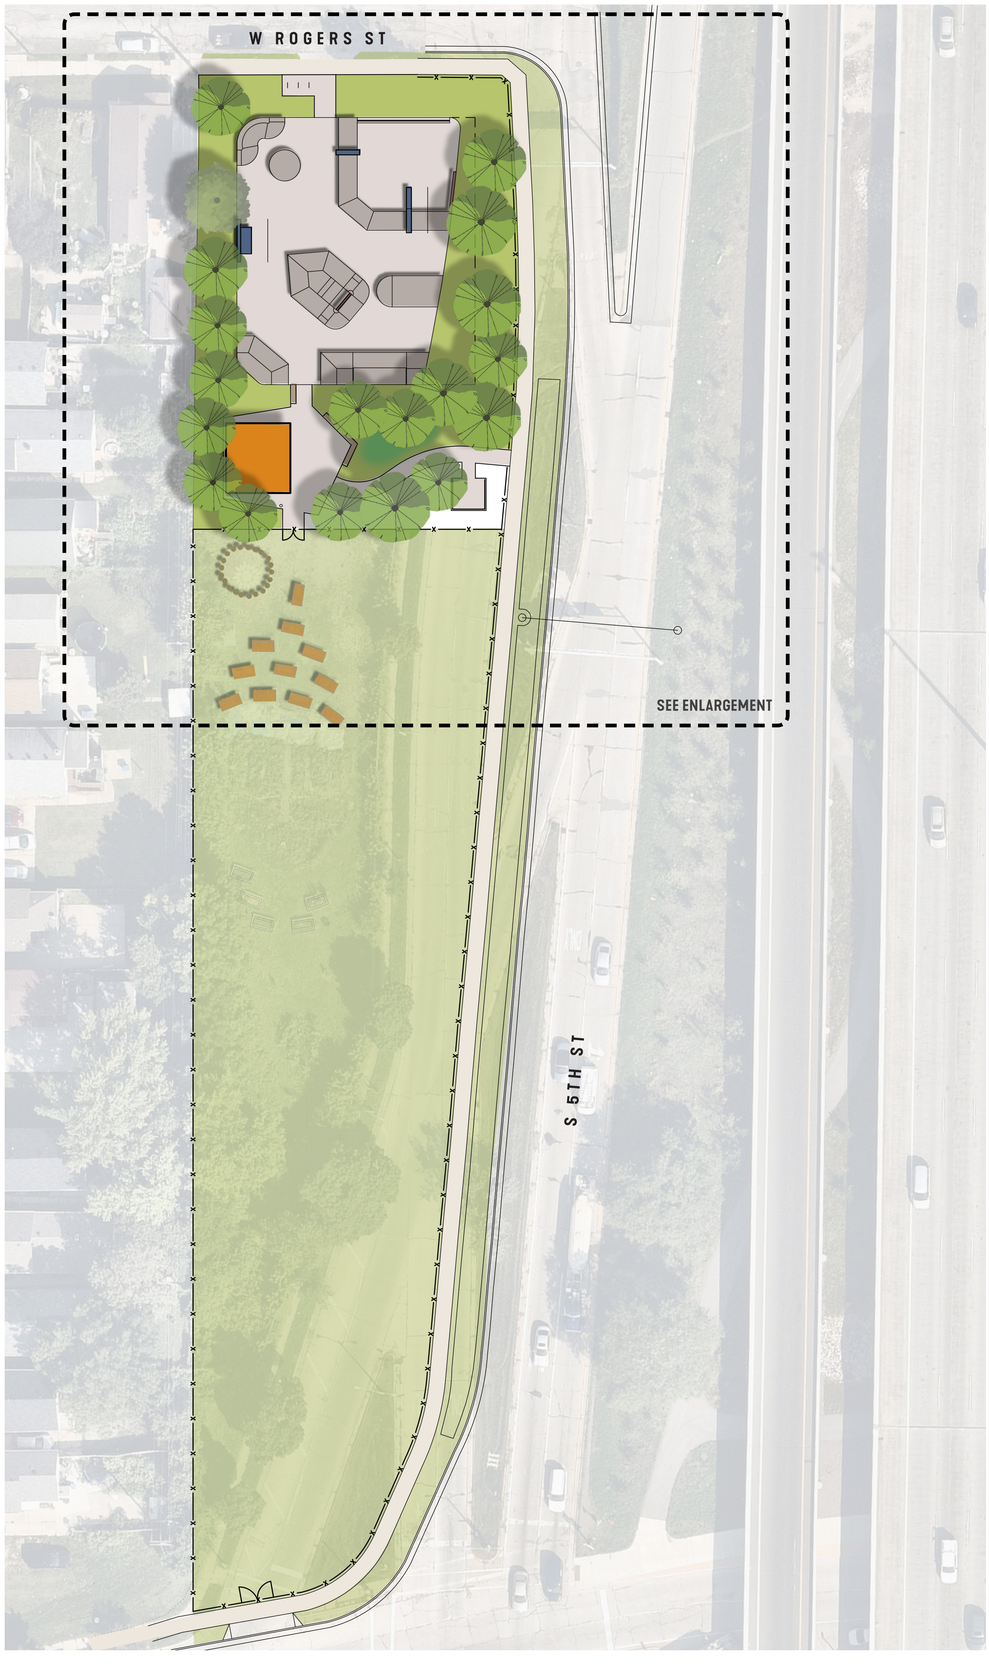

0' 20'



LEGEND

A. SKATEPARK
B. 24' X 26' SHELTER
C. SEATWALL
D. LEDGE BENCH
E. GATE
F. BIKE RACKS
G. PROPOSED TREE, TYPICAL
H. EXISTING TREE
I. STORMWATER BASIN
J. PERIMETER FENCE
K. DECORATIVE SCREEN FENCE
L. CONCRETE PAD WITH FENCE FOR RESTROOM
M. DRINKING FOUNTAIN
N. COMMUNITY GARDEN

ENLARGEMENT

N 0' 10'

CONCEPTUAL DESIGN









