



City of Milwaukee Department of Public Works

Public Involvement Meeting

June 17, 2025
Project 2984-25-06


North 25th Street Bridge Rehabilitation Project, Milwaukee County

The existing structure (P-40-0654) is a 445.7-foot-long, 14-span bridge carrying North 25th Street over the Menomonee River. The structure, built in 1980, has a clear deck width measured between curbs of 30 feet and a 6-foot sidewalk on one side.

The purpose of the proposed action is to maintain a safe crossing of the Menomonee River at North 25th Street.

Rehabilitation includes:

- ☐ Repair concrete surface to the substructure
- ☐ Repair concrete deck and concrete overlay to the deck.
- ☐ Repair concrete surface to the sidewalk, curb and parapets.
- ☐ Install new expansion joints

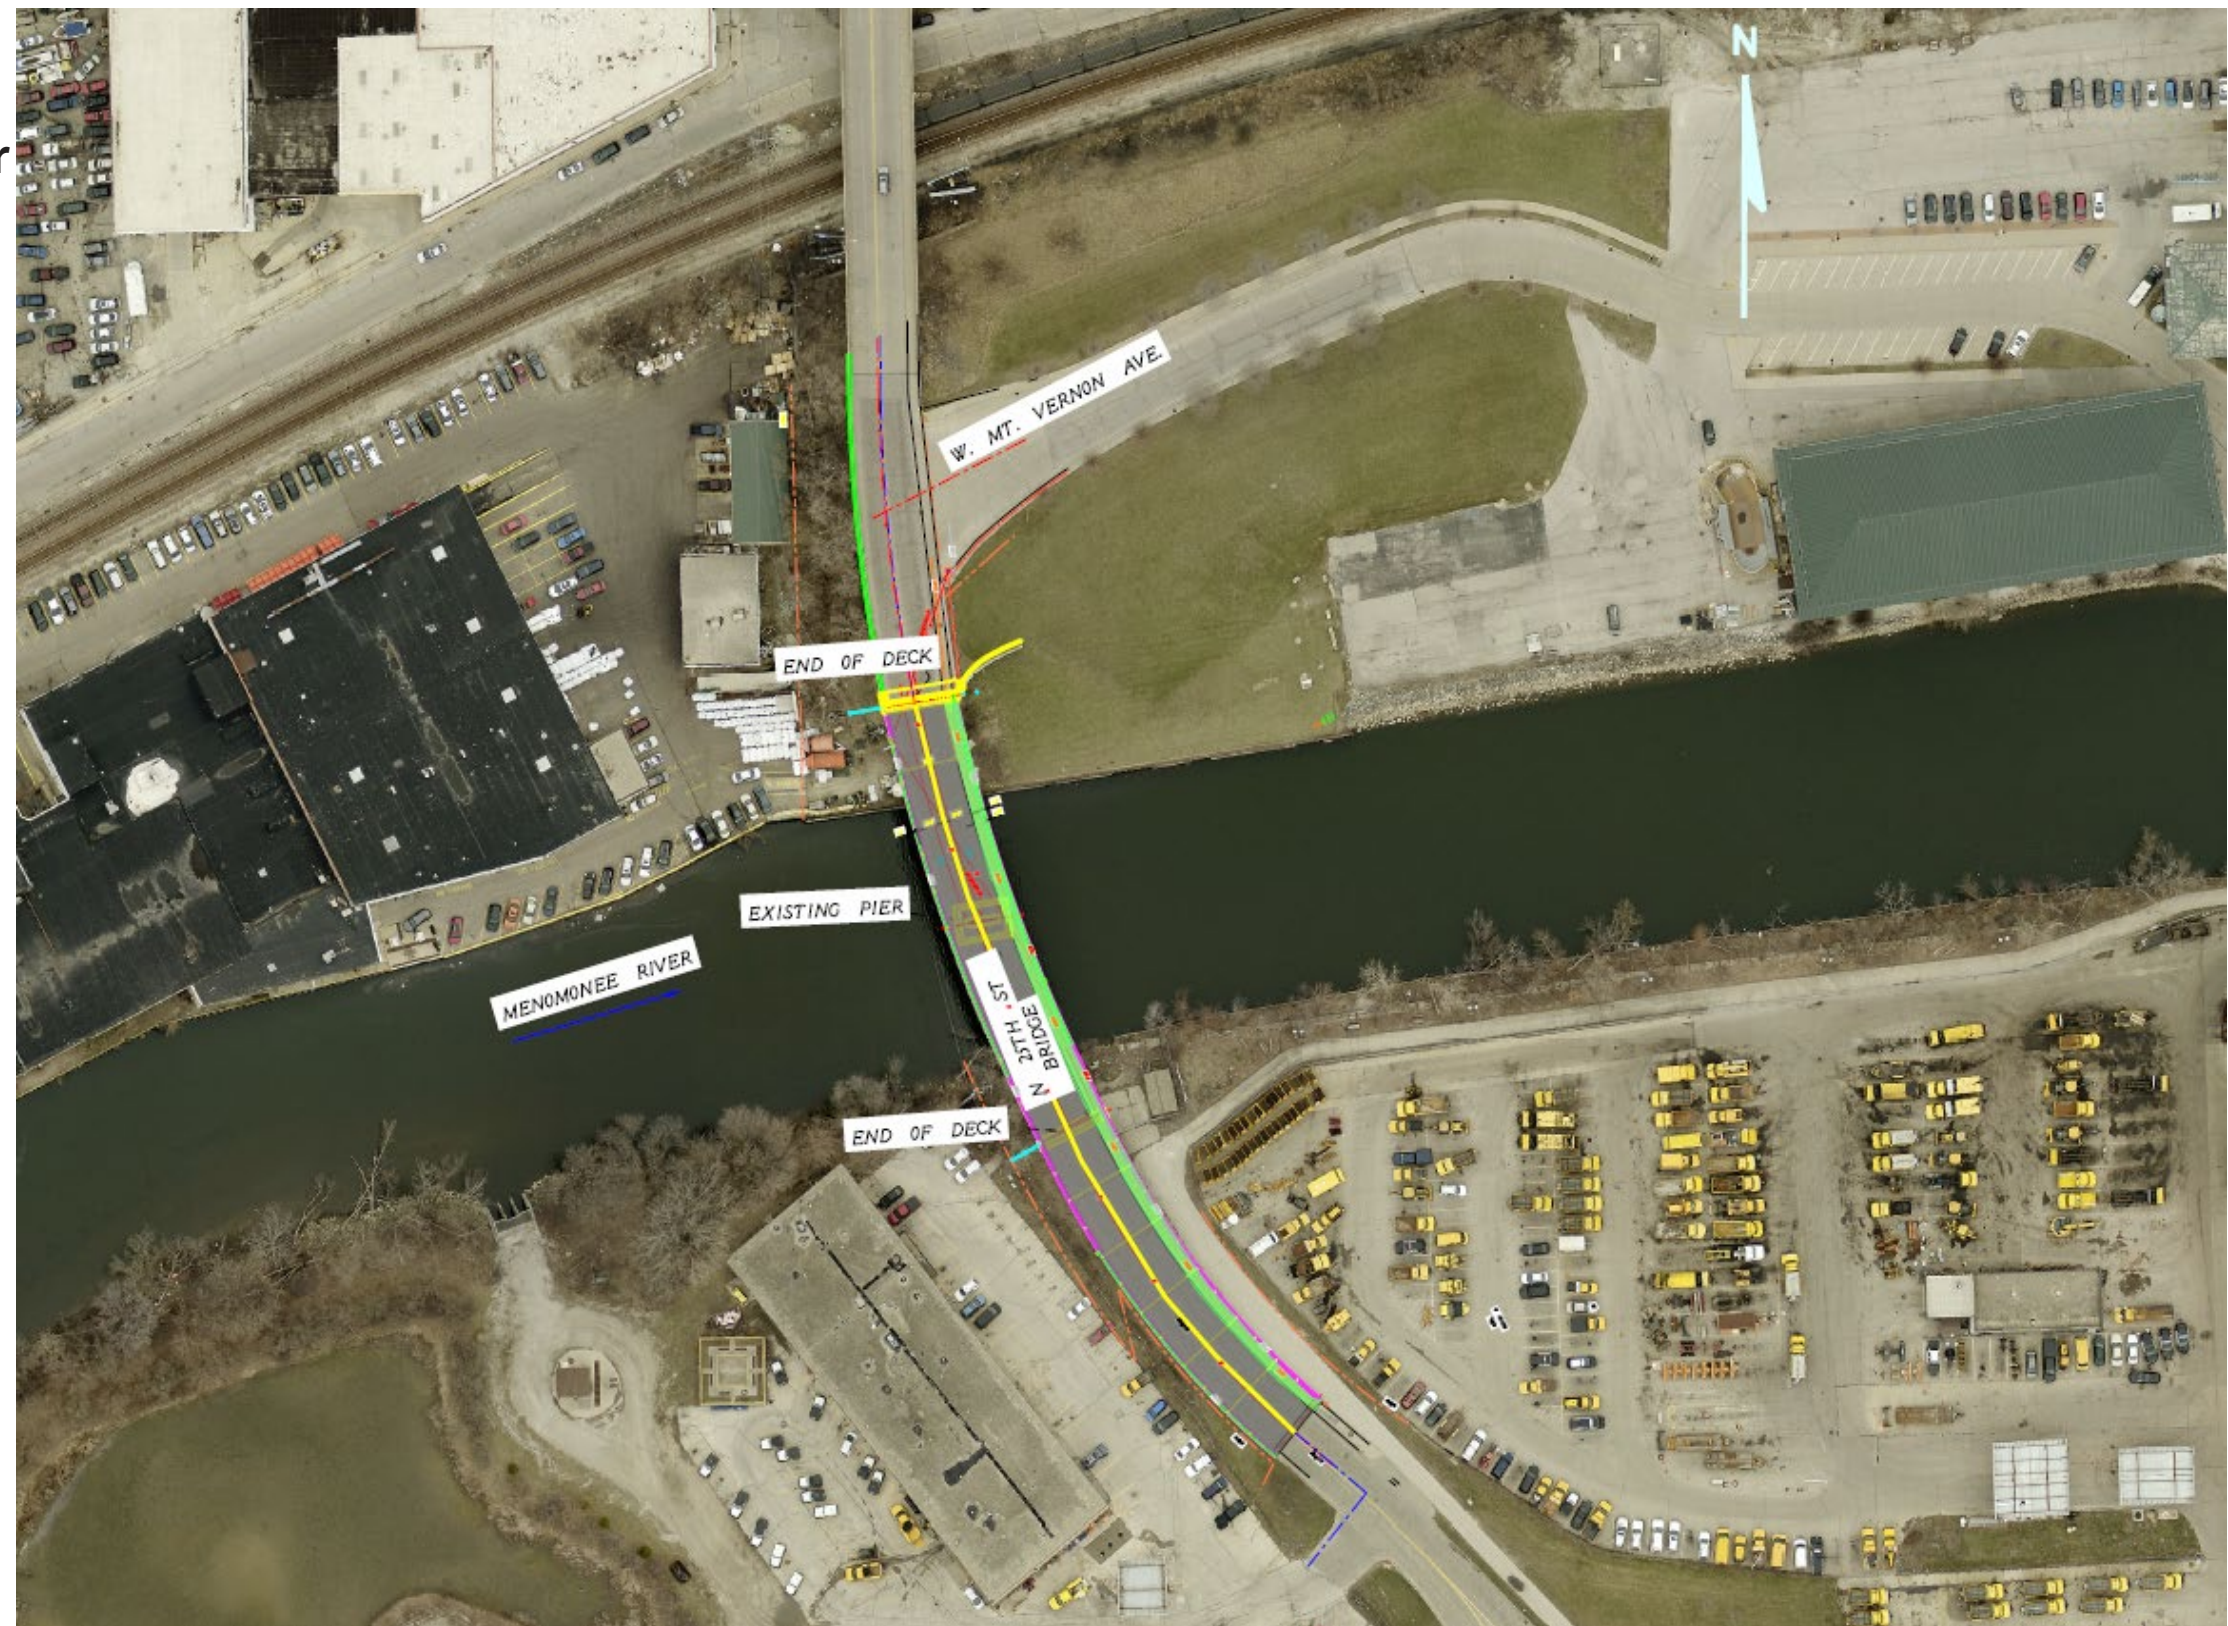



City of Milwaukee Department of Public Works

Public Involvement Meeting

June 17, 2025
Project 2984-25-06

Primary Need of the Project

Example Bridge Deficiencies

The pictures below show examples of current deficiencies. While these deficiencies currently do not deem the bridge unsafe, deterioration will continue to occur if not addressed.

Spall with exposed rebar at the beam seat of girder at south abutment.



Spalls with exposed rebar along concrete railing at west face of the cellular abutment



Spalls throughout the top of deck.



Multiple transverse cracks underside of deck soffit.






City of Milwaukee Department of Public Works

Public Involvement Meeting

June 17, 2025
Project 2984-25-06

North 25th Street Bridge Rehabilitation Project, Milwaukee County

The bridge will be closed to traffic with a detour route posted for both motorists and pedestrians.

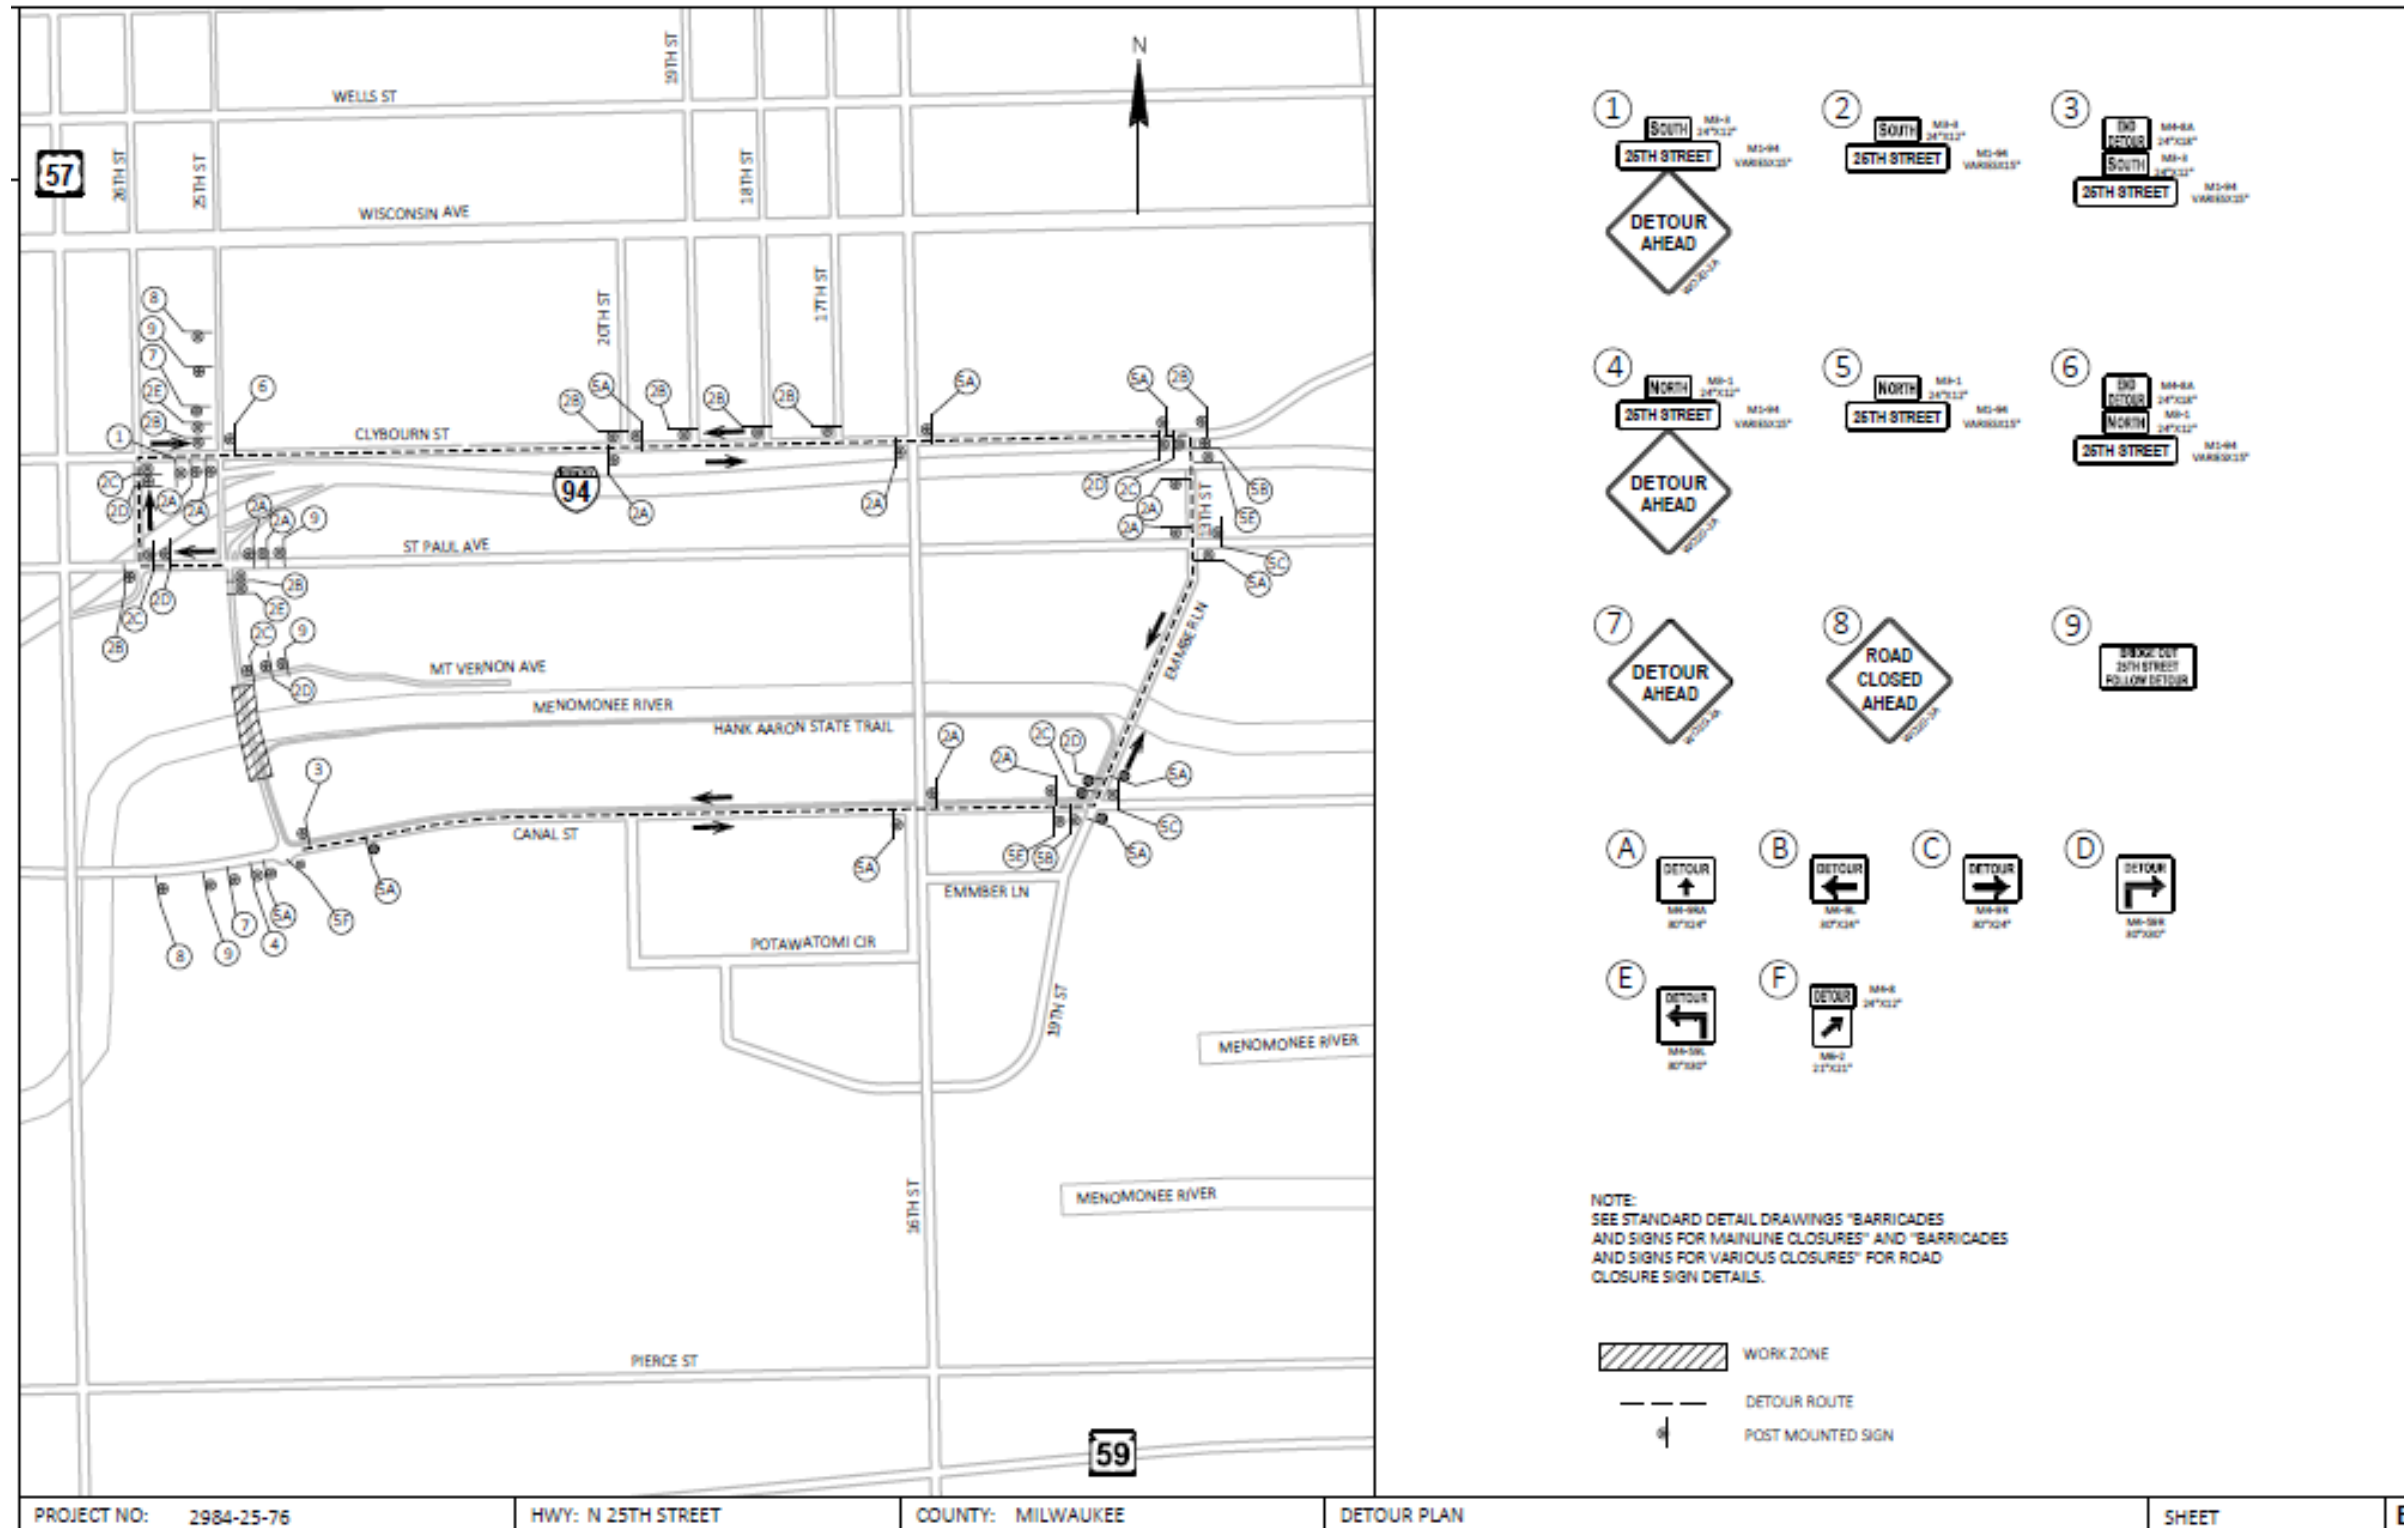

PROJECT SCHEDULE

Public Involvement Meeting- June 17, 2025

60% Plan Submittal- September 1, 2025

Environmental Document- September 1, 2025

90% Plan Submittal August 1, 2026

Final Plan Submittal- November 1, 2026

Construction Start- April 2027