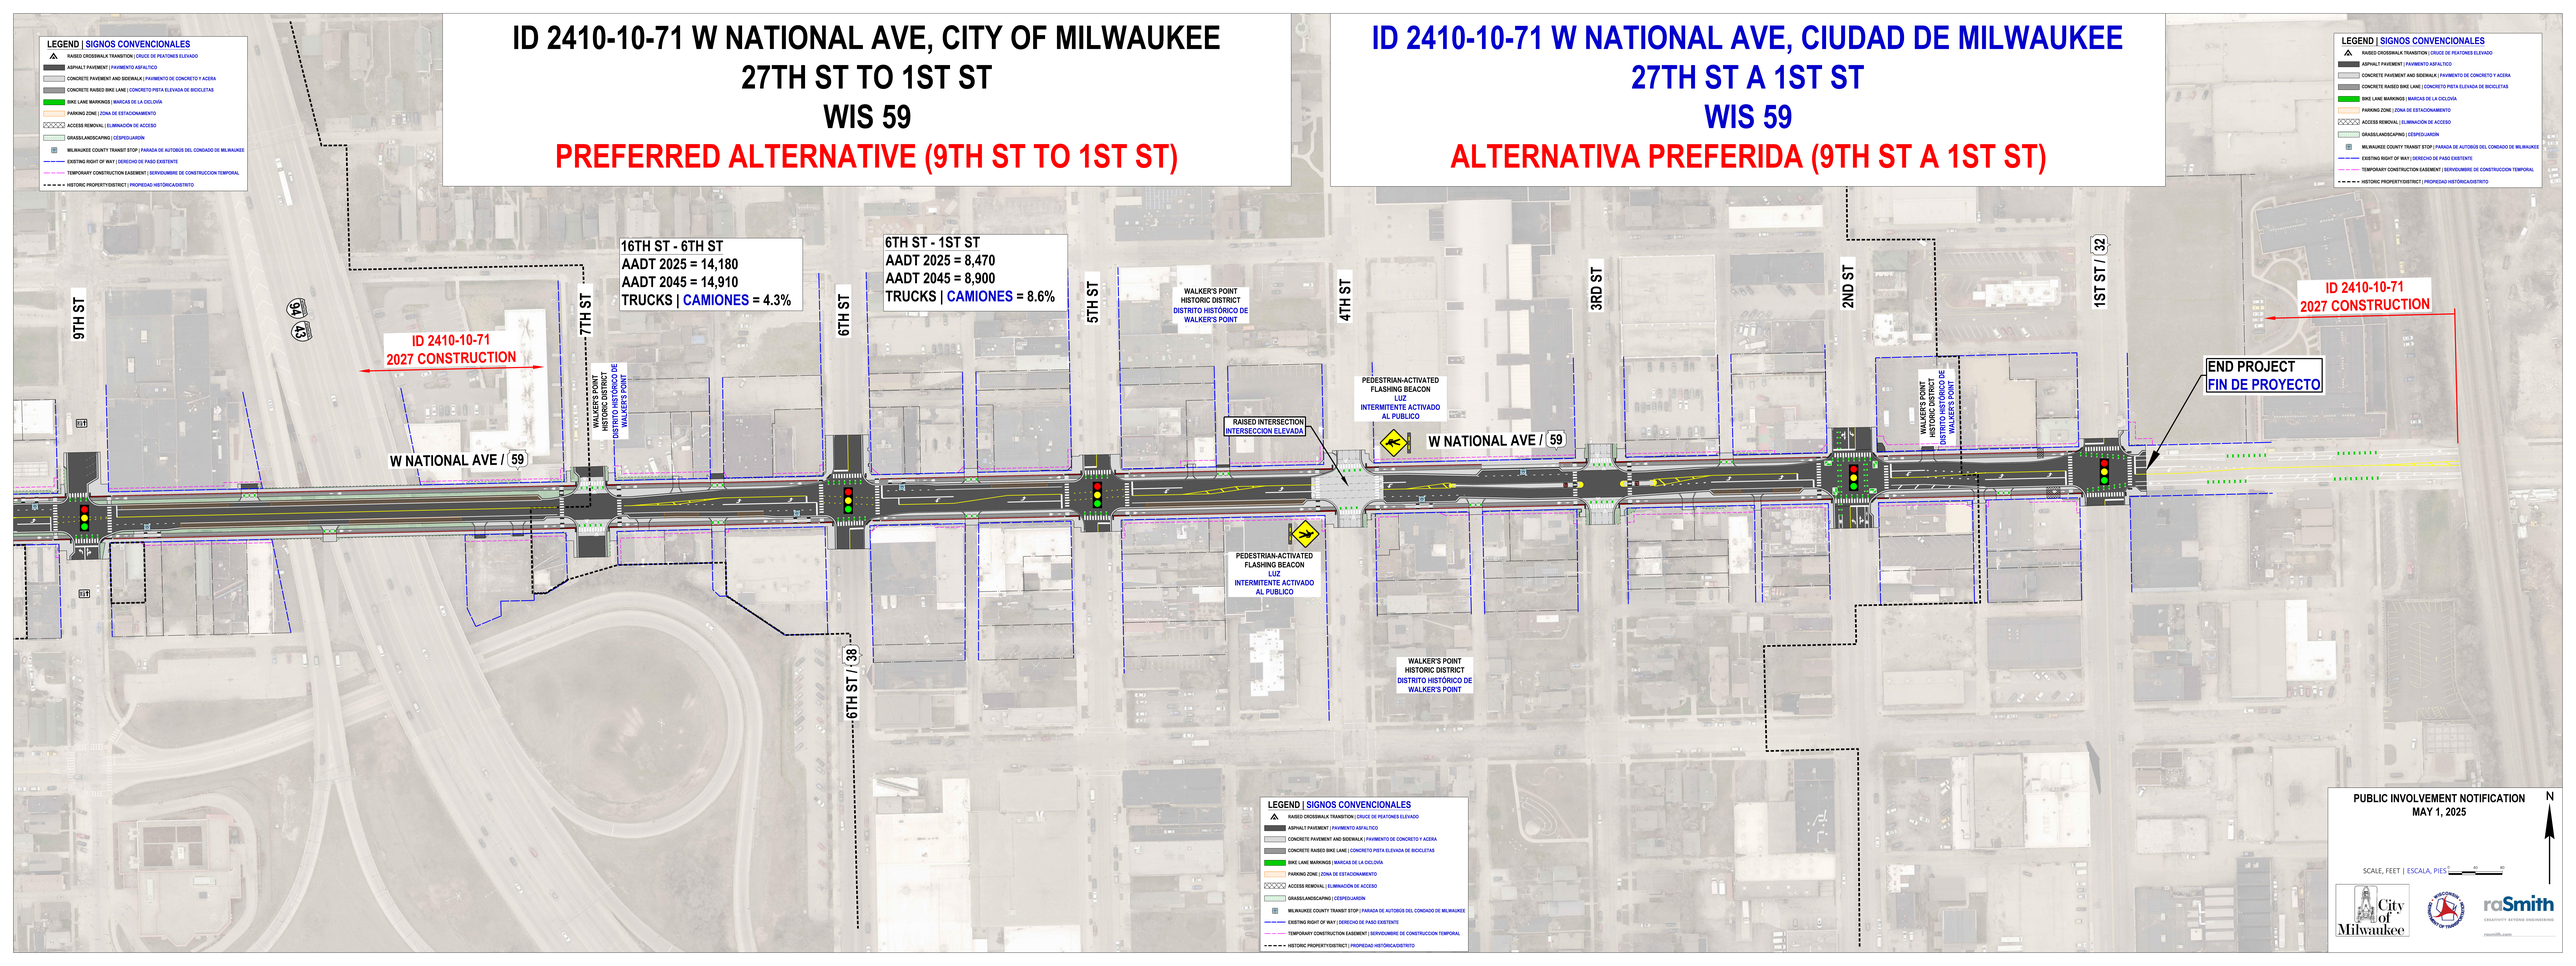

ID 2410-10-71 W NATIONAL AVE, CITY OF MILWAUKEE
27TH ST TO 1ST ST
WIS 59
PREFERRED ALTERNATIVE (9TH ST TO 1ST ST)
ID 2410-10-71 W NATIONAL AVE, CIUDAD DE MILWAUKEE
27TH ST A 1ST ST
WIS 59
ALTERNATIVA PREFERIDA (9TH ST A 1ST ST)
LEGEND | SIGNOS CONVENCIONALES
RAISED CROSSWALK TRANSITION | CRUCE DE PEATONES ELEVADO
ASPHALT PAVEMENT | PAVIMENTO ASFALTICO
CONCRETE PAVEMENT AND SIDEWALK | PAVIMENTO DE CONCRETO Y ACERA
CONCRETE RAISED BIKE LANE | CONCRETO PISTA ELEVADA DE BICICLETAS
BIKE LANE MARKINGS | MARCAS DE LA CICLOVÍA
PARKING ZONE | ZONA DE ESTACIONAMIENTO
ACCESS REMOVAL | ELIMINACIÓN DE ACCESO
GRASS/LANDSCAPING | CESPED/JARDIN
MILWAUKEE COUNTY TRANSIT STOP | PARADA DE AUTOBÚS DEL CONDADO DE MILWAUKEE
EXISTING RIGHT OF WAY | DERECHO DE PASO EXISTENTE
TEMPORARY CONSTRUCTION EASEMENT | SERVIDUMBRE DE CONSTRUCCION TEMPORAL
HISTORIC PROPERTY/DISTRICT | PROPIEDAD HISTÓRICA/DISTRITO
16TH ST - 6TH ST
AADT 2025 = 14,180
AADT 2045 = 14,910
TRUCKS | CAMIONES = 4.3%
6TH ST - 1ST ST
AADT 2025 = 8,470
AADT 2045 = 8,900
TRUCKS | CAMIONES = 8.6%
9TH ST
7TH ST
6TH ST
5TH ST
4TH ST
3RD ST
2ND ST
1ST ST / 32
6TH ST / 38
ID 2410-10-71
2027 CONSTRUCTION
END PROJECT
FIN DE PROYECTO
W NATIONAL AVE / 59
WALKER'S POINT HISTORIC DISTRICT
DISTRITO HISTÓRICO DE WALKER'S POINT
RAISED INTERSECTION
INTERSECCION ELEVADA
PEDESTRIAN-ACTIVATED FLASHING BEACON
LUZ INTERMITENTE ACTIVADO AL PUBLICO
PUBLIC INVOLVEMENT NOTIFICATION
MAY 1, 2025
SCALE, FEET | ESCALA, PIES
N
City of Milwaukee
raSmith