
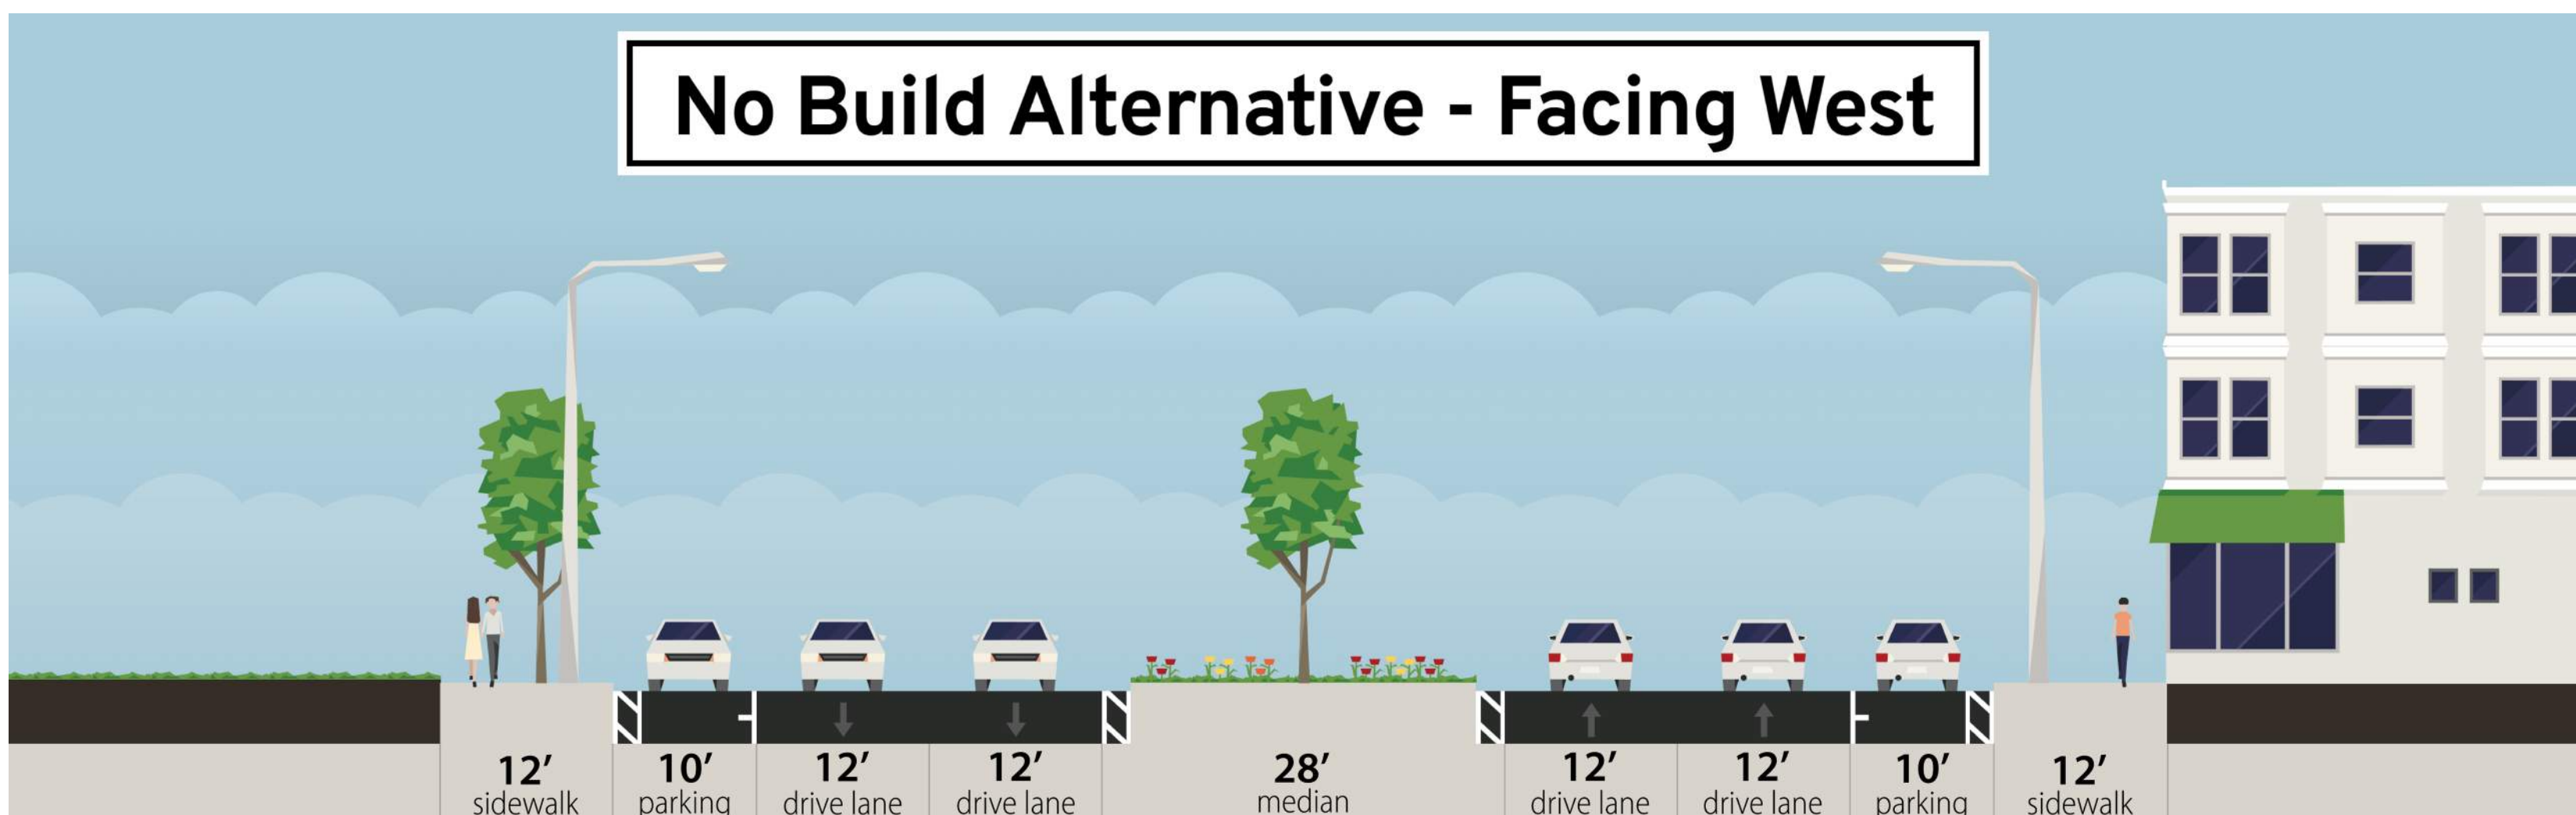


Fond du Lac Avenue (WIS145) Pavement Replacement Project

No Build Alternative

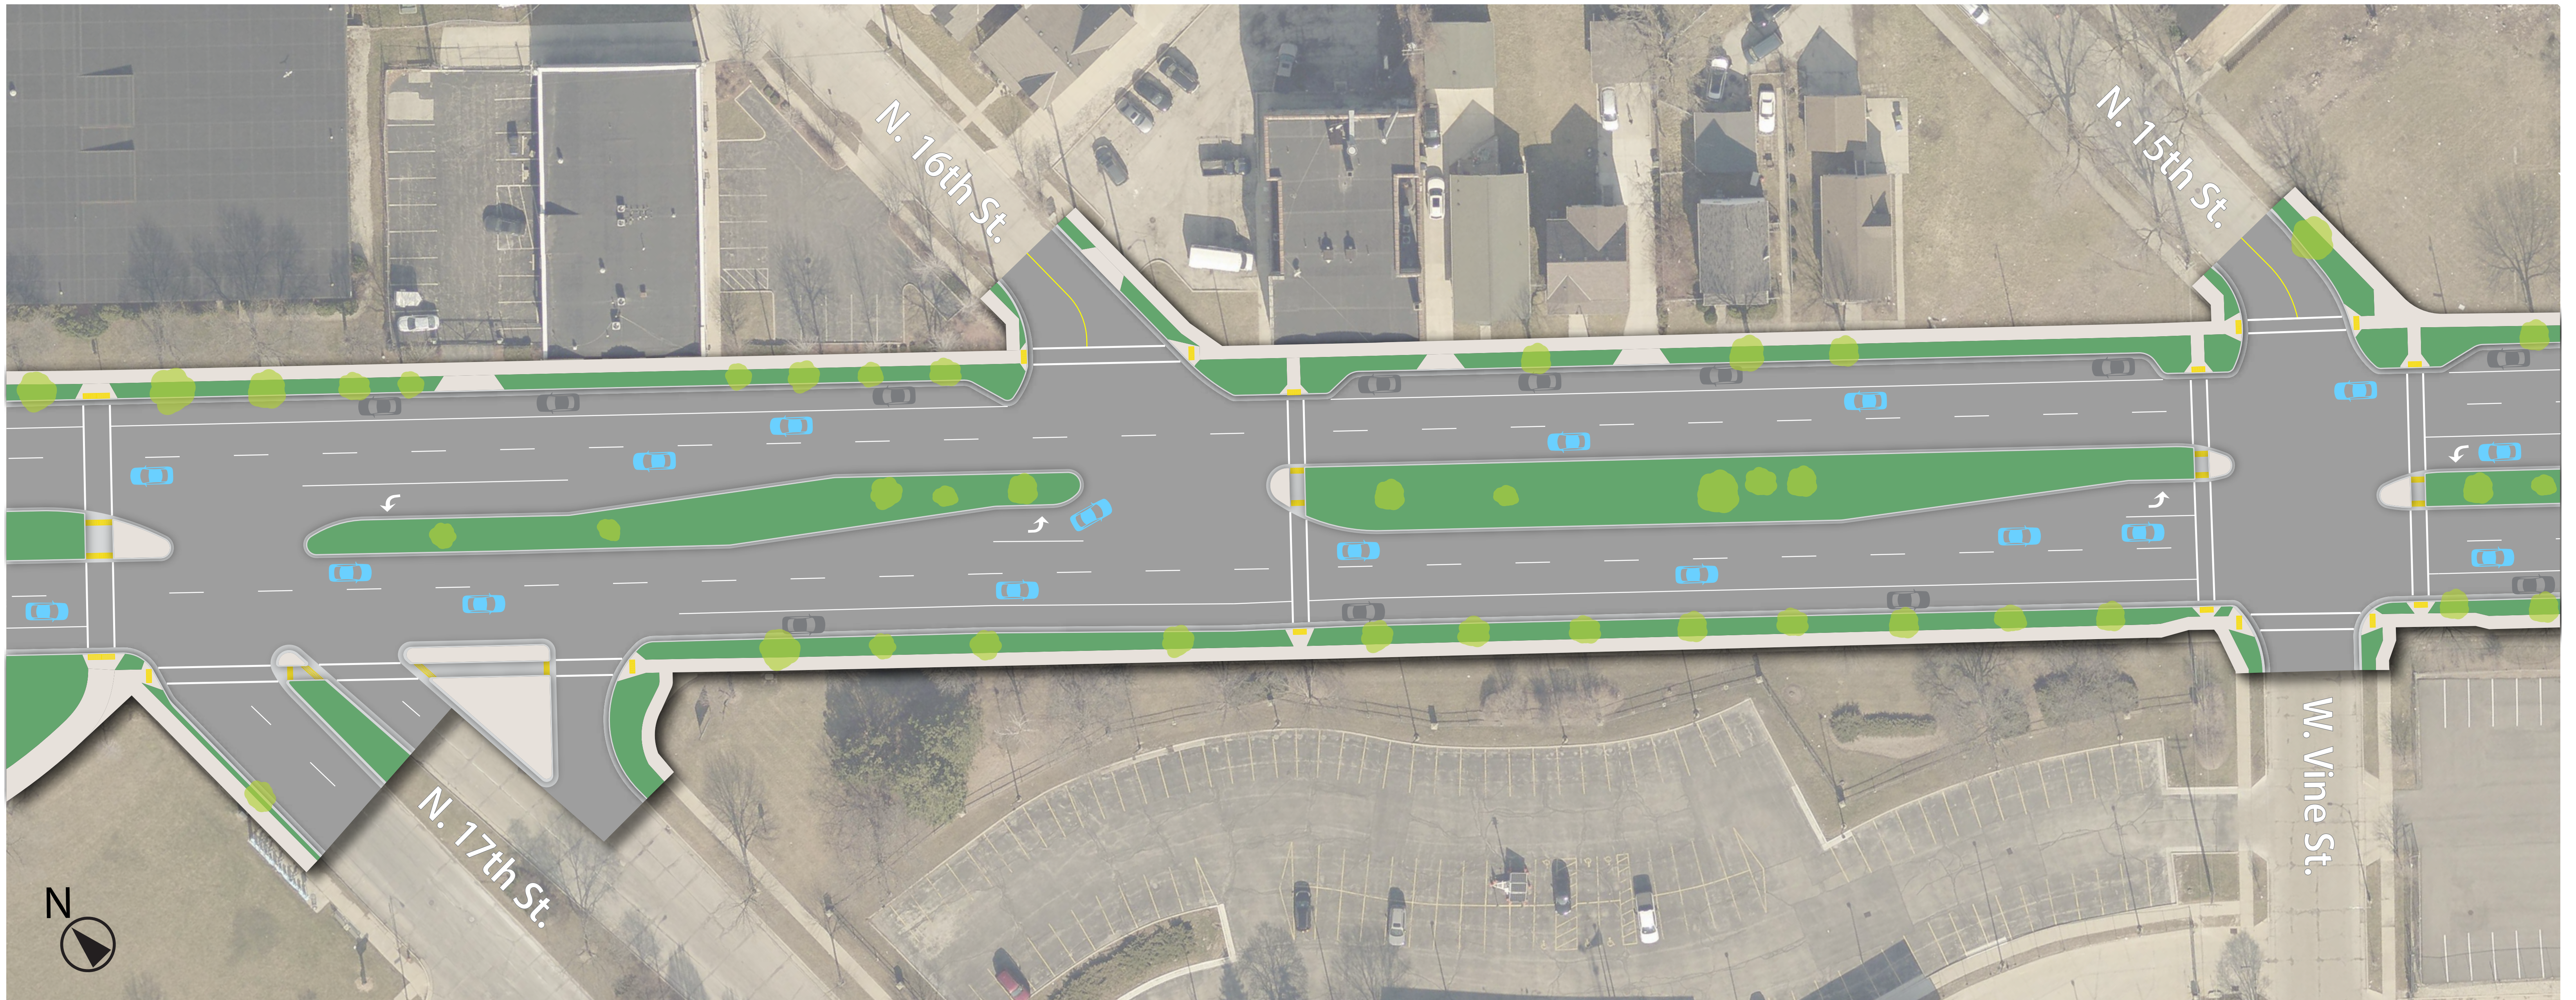

Key Features

- Lanes and median match existing
- Parking remains on both sides
- No dedicated bike facilities

