
W. KEEFE AVE, ID ST211260124
PROPOSED IMPROVEMENTS
N. 18TH STREET TO N 8TH STREET

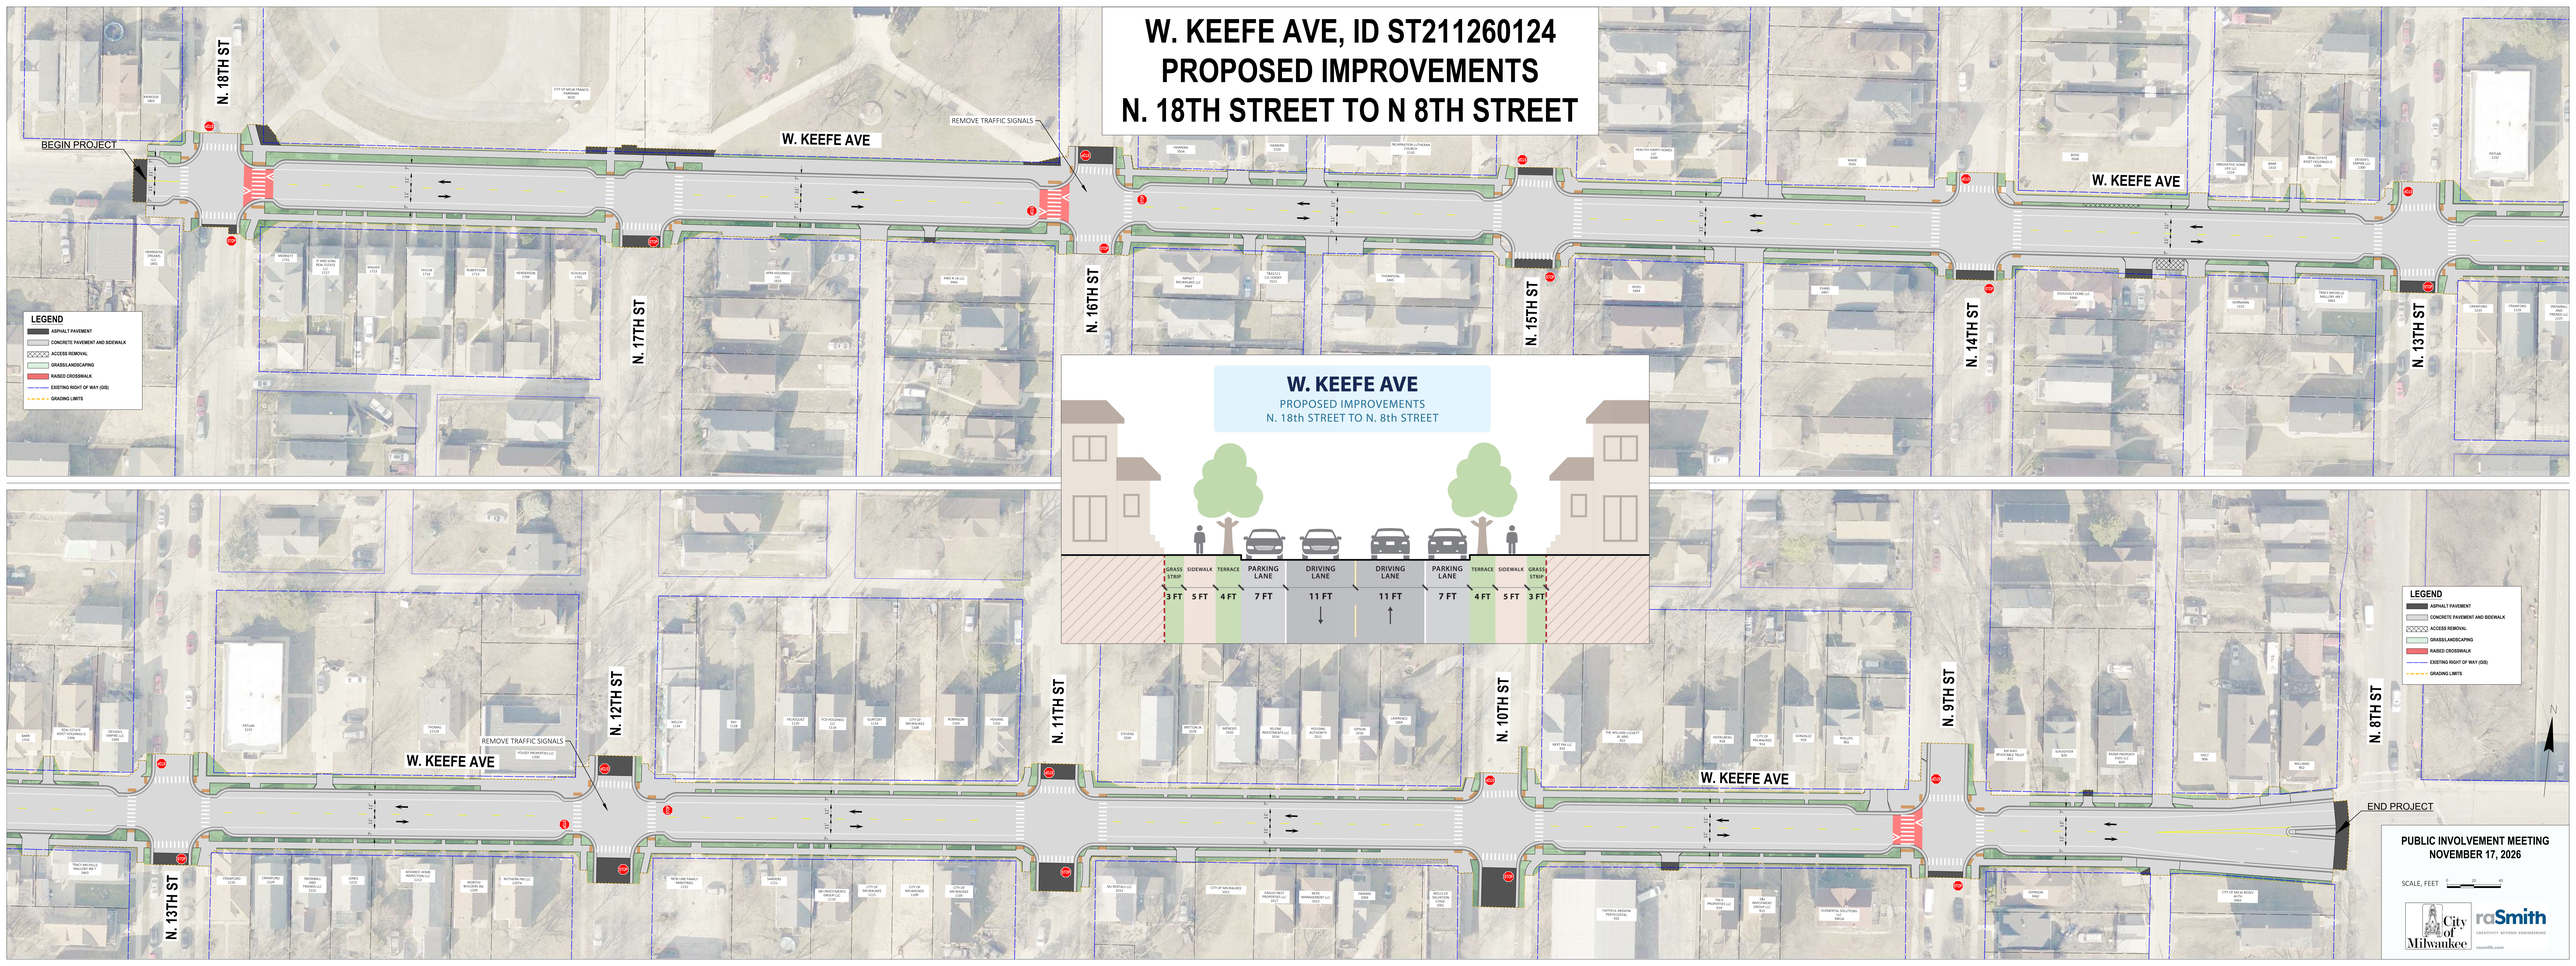

PUBLIC INVOLVEMENT MEETING
NOVEMBER 17, 2026

SCALE, FEET 0 20 40

City of Milwaukee

raSmith
CREATIVITY BEYOND ENGINEERING
rasmith.com