


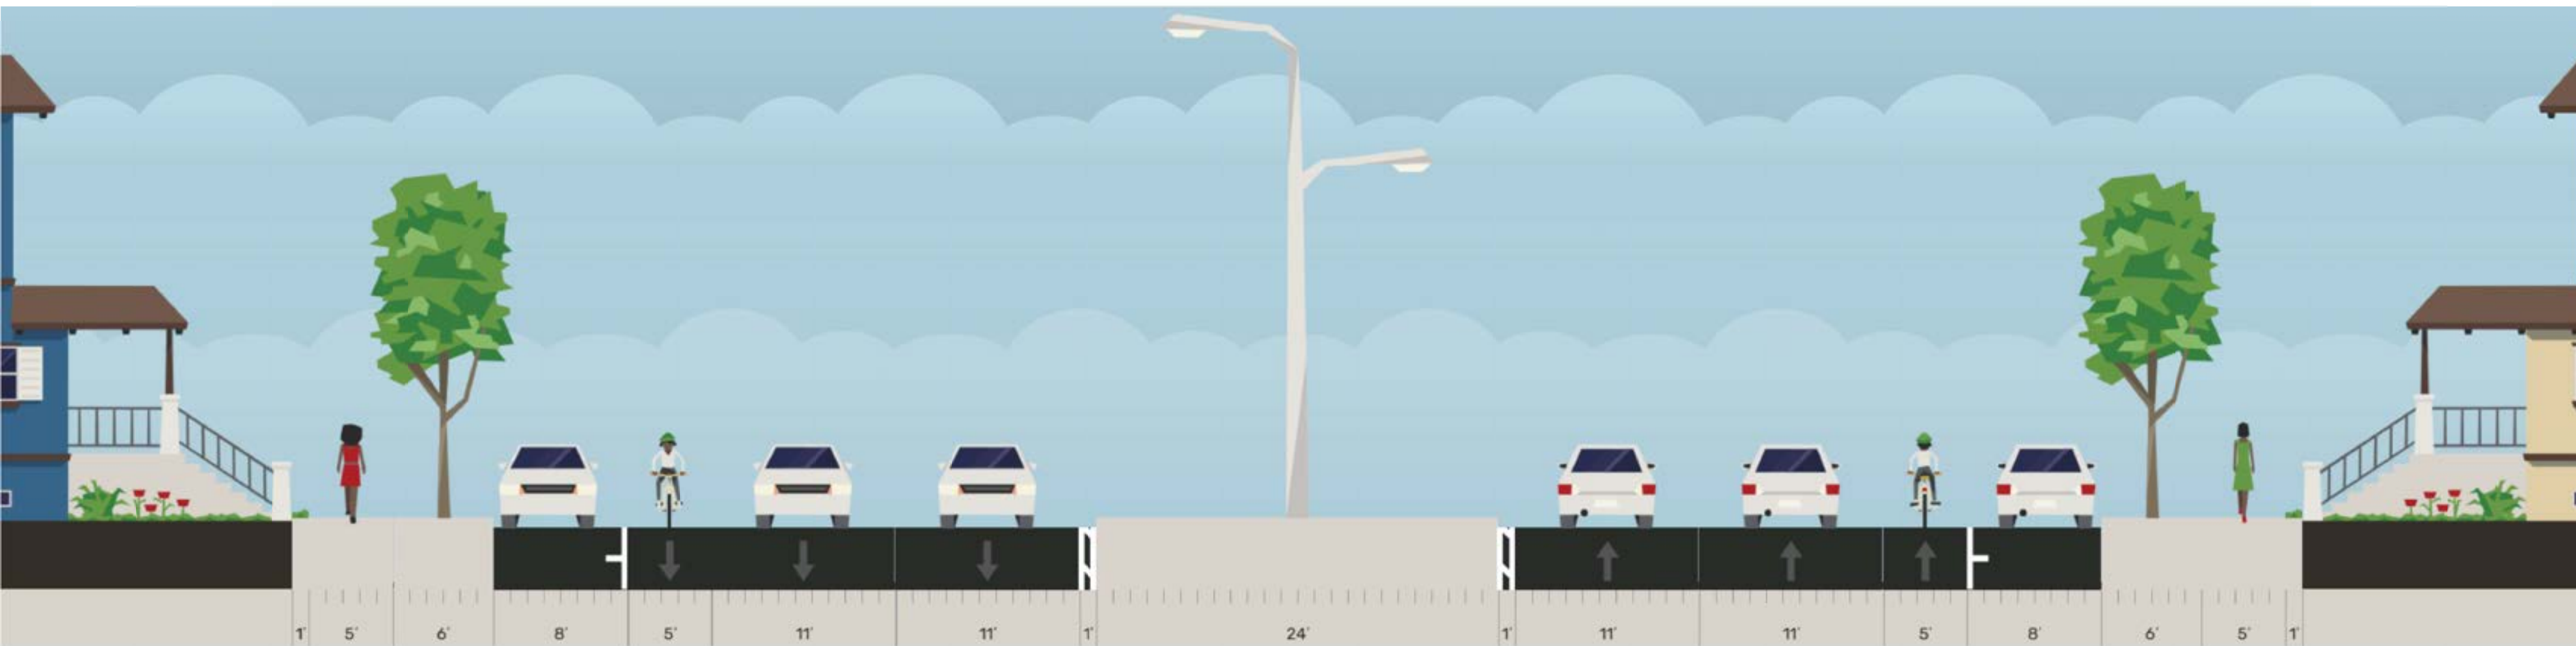

Project I.D. 2010-05-03/73
WIS 175
W Burleigh St to STH 181
Milwaukee County
Alternative C

76th Street to Just South of Keefe Avenue



Just South of Keefe Avenue to Burleigh Street

