

N. TEUTONIA AVENUE


W. Mill Rd. to W. Good Hope Rd.
Project ID 2080-05-02



DEPARTMENT OF
**PUBLIC
WORKS**

JULY 2026

SEGMENT OF TEUTONIA AVE. REPRESENTING DESIGN CONCEPT **ALTERNATIVE 2: ONE-WAY STREET LEVEL PROTECTED BIKE LANE**

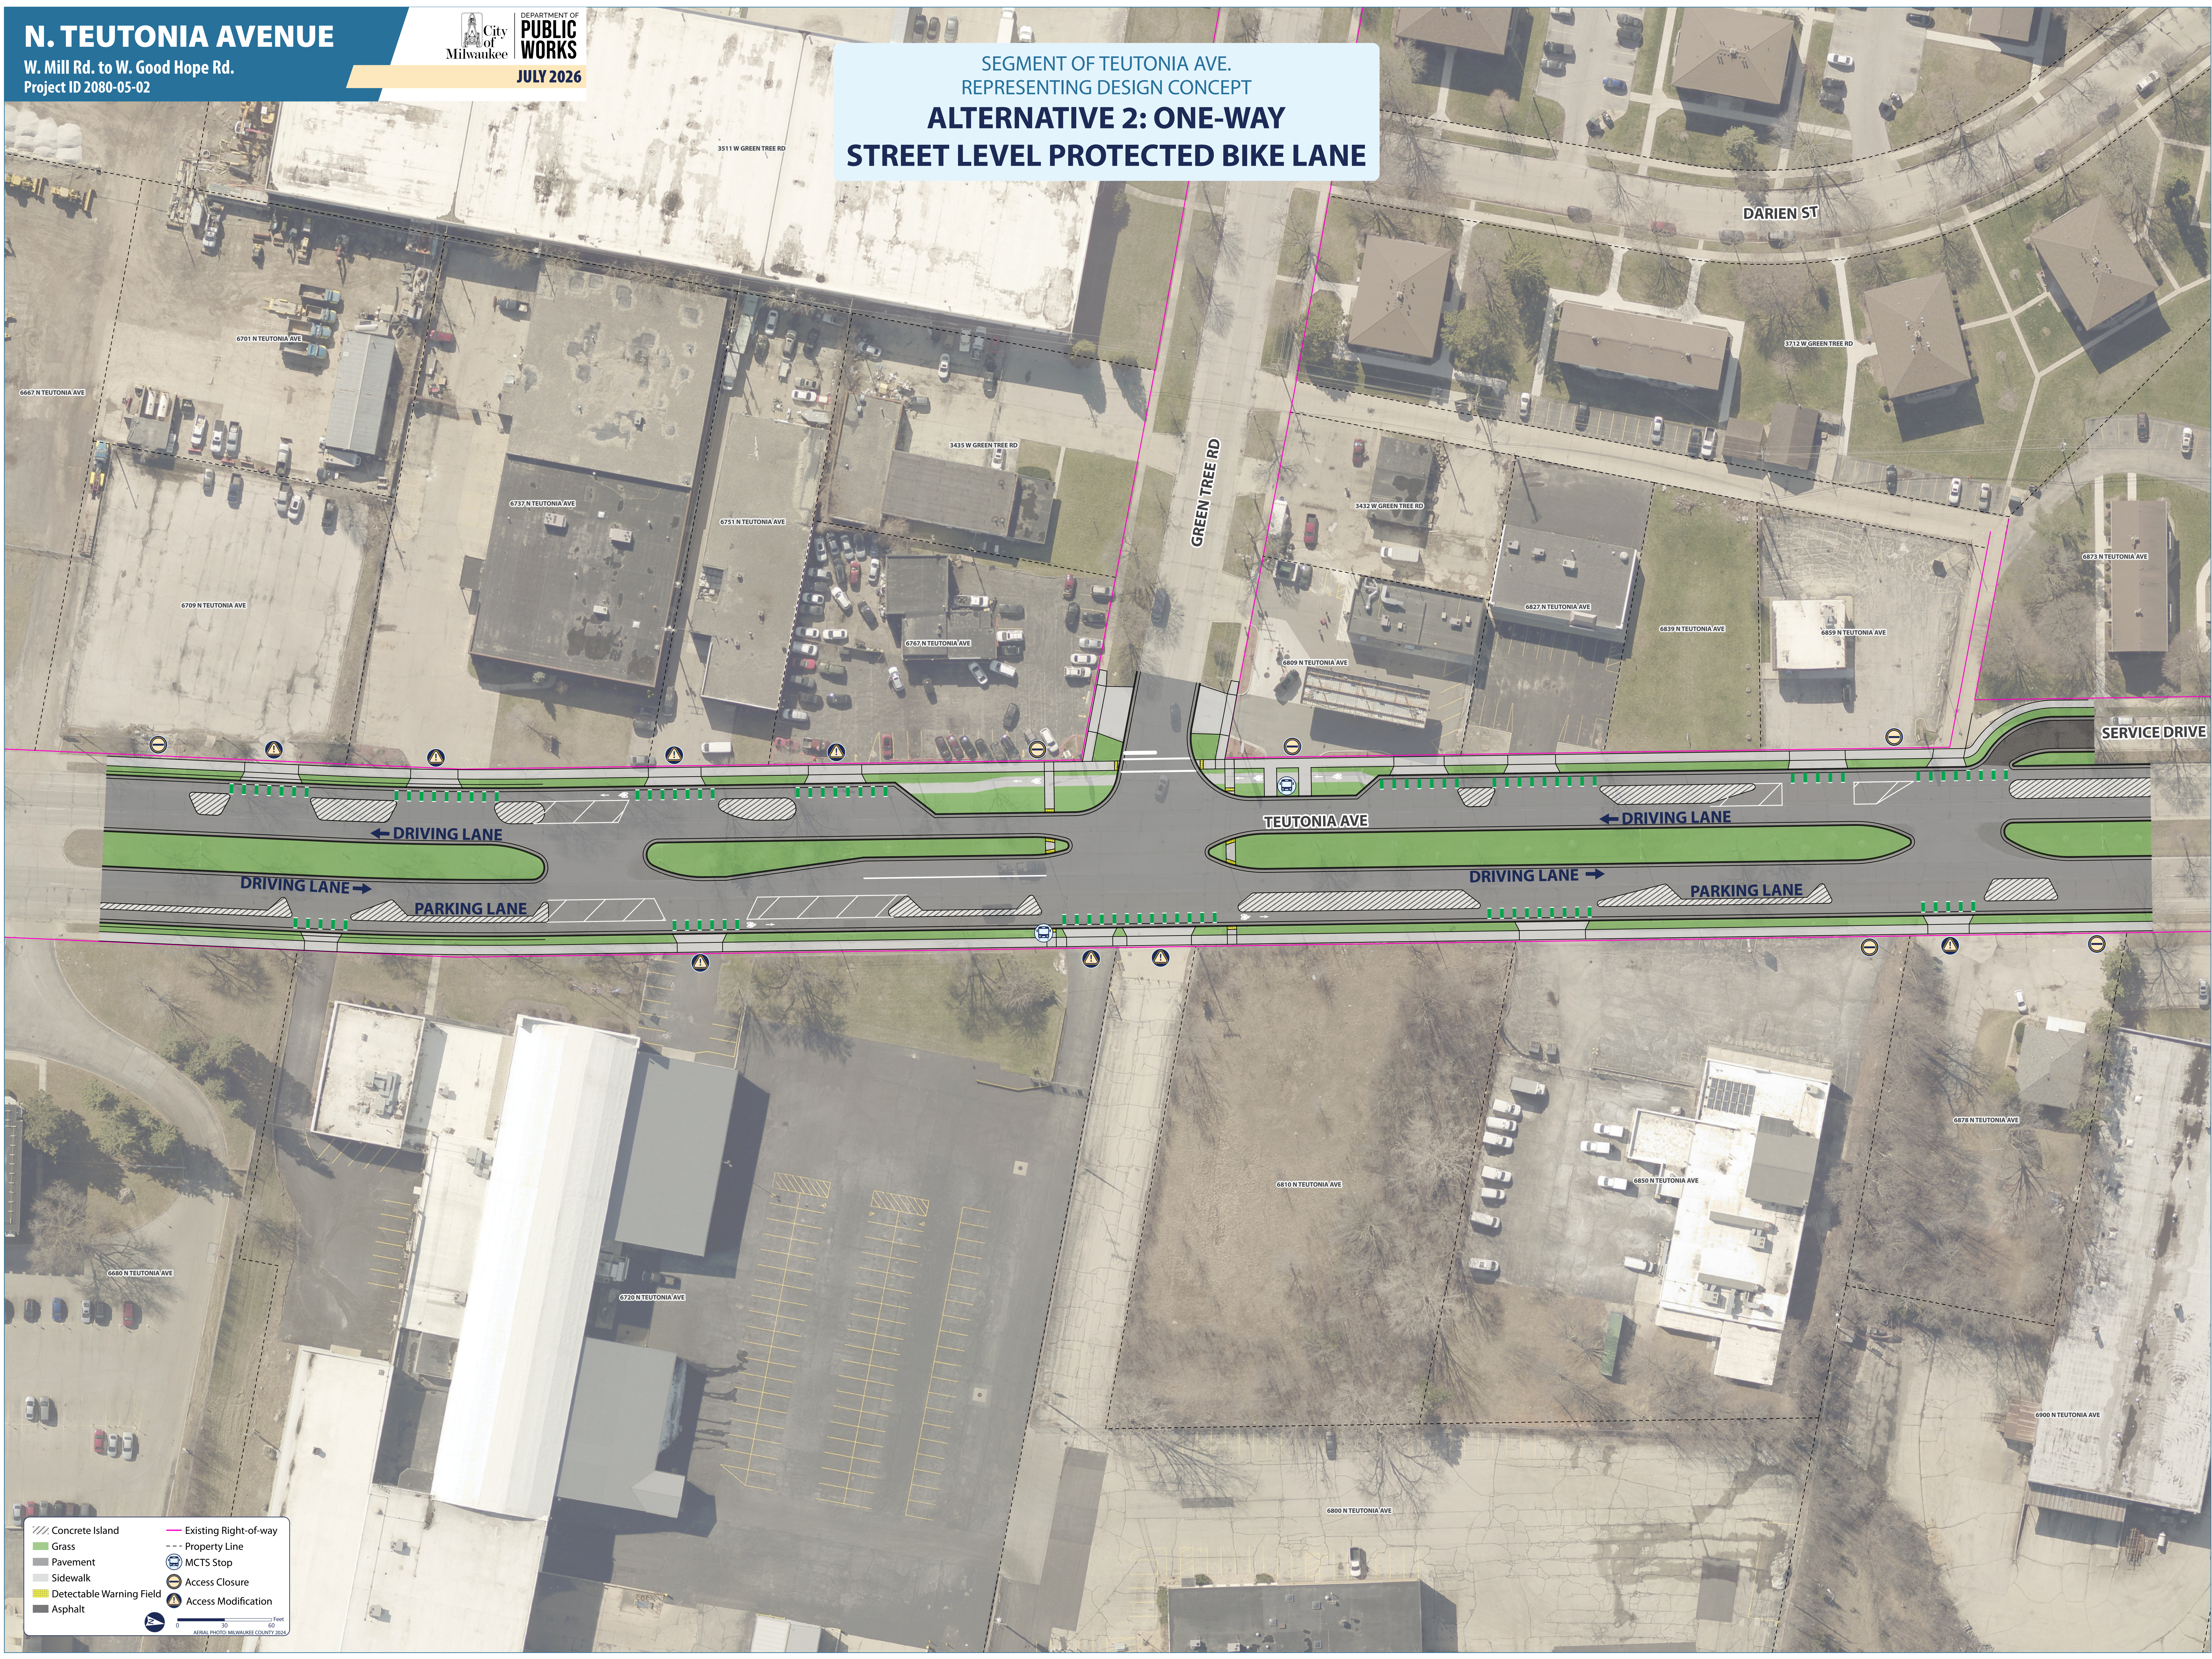

Concrete Island

Grass

Pavement

Sidewalk

Detectable Warning Field

Asphalt

Existing Right-of-way

Property Line

MCTS Stop

Access Closure

Access Modification

0 20 40 FeetAERIAL PHOTO: MILWAUKEE COUNTY 2024

Concrete Island

Grass

Pavement

Sidewalk

Detectable Warning Field

Asphalt

Existing Right-of-way

Property Line

MCTS Stop

Access Closure

Access Modification

0 20 40 FeetAERIAL PHOTO: MILWAUKEE COUNTY 2024