


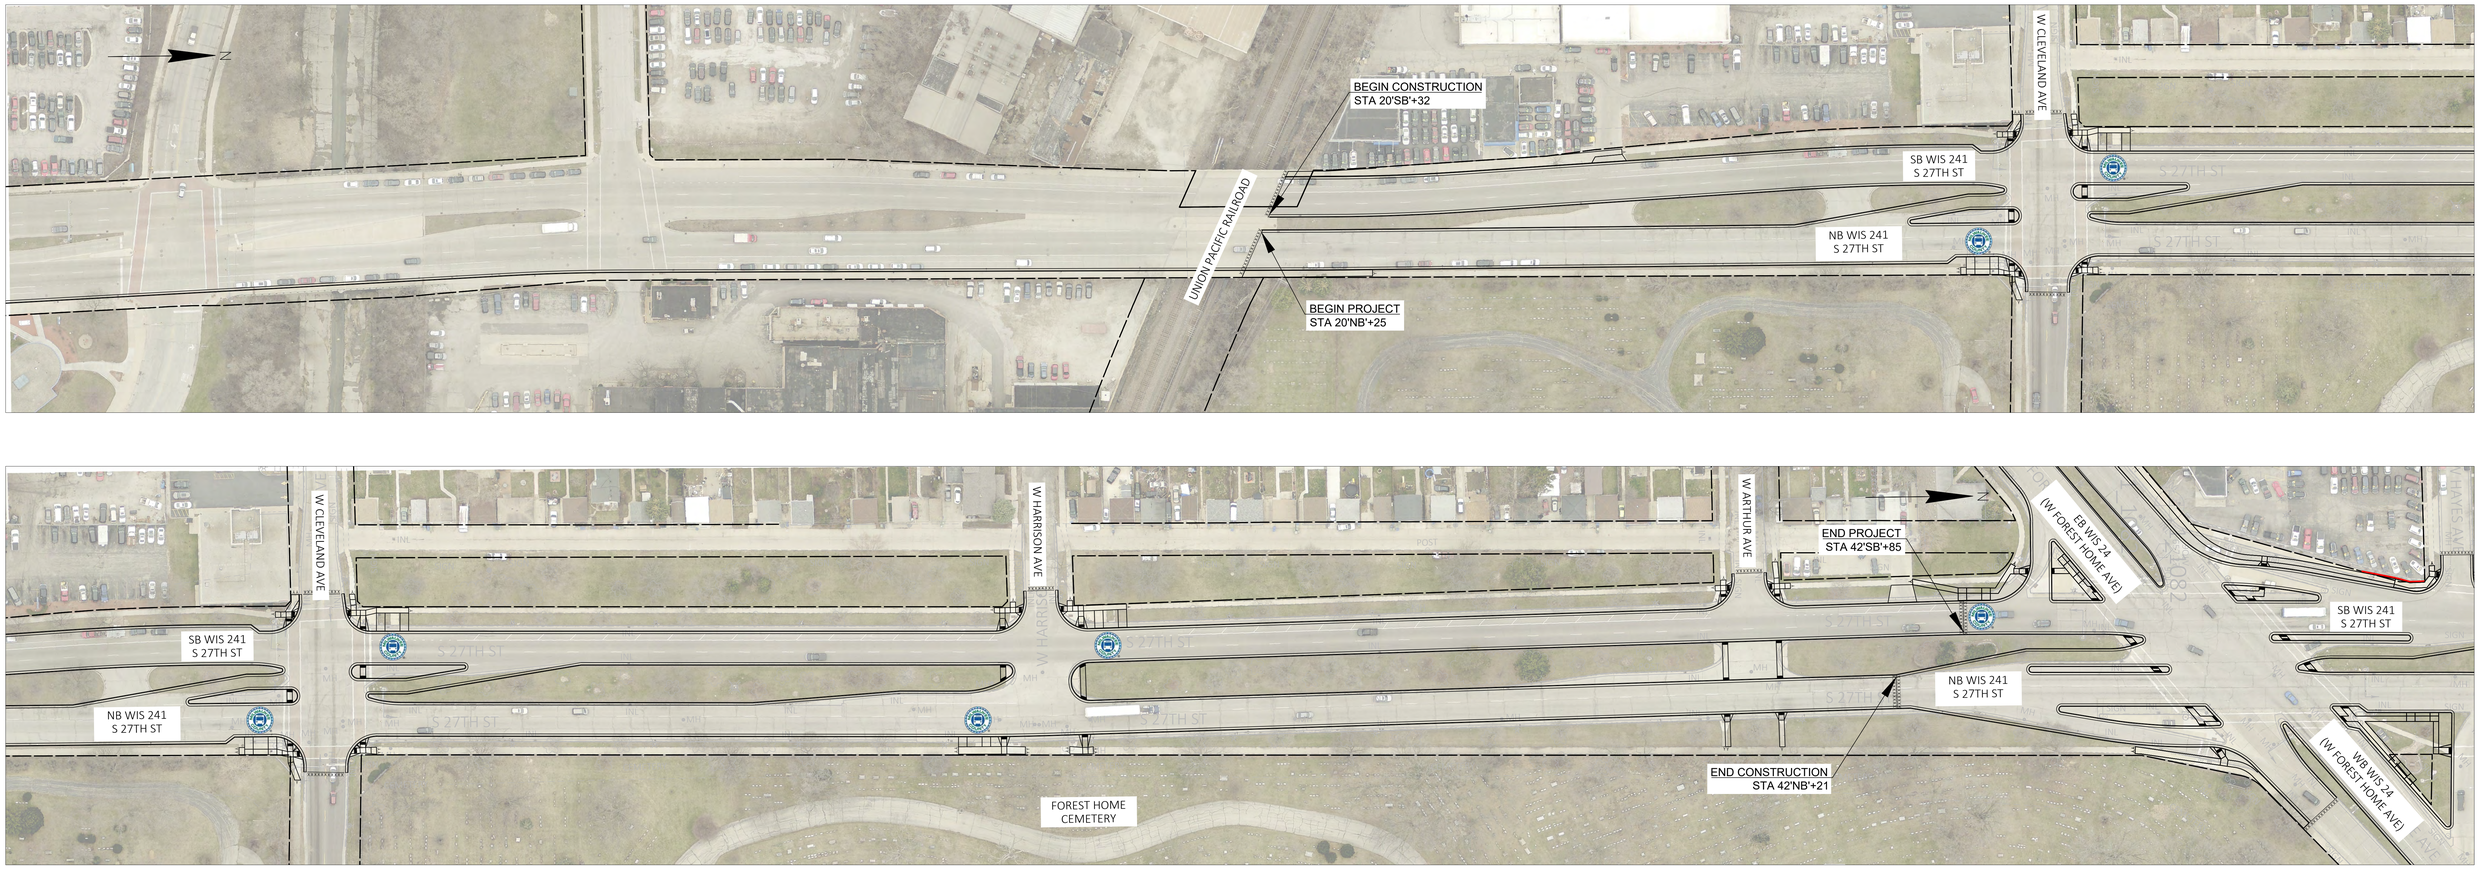


WIS 241 PAVEMENT REPLACEMENT PROJECT
SOUTH 27TH STREET (UNION PACIFIC RAILROAD TO WIS 24)
MILWAUKEE COUNTY

City of Milwaukee | DEPARTMENT OF PUBLIC WORKS | WISCONSIN DEPARTMENT OF TRANSPORTATION

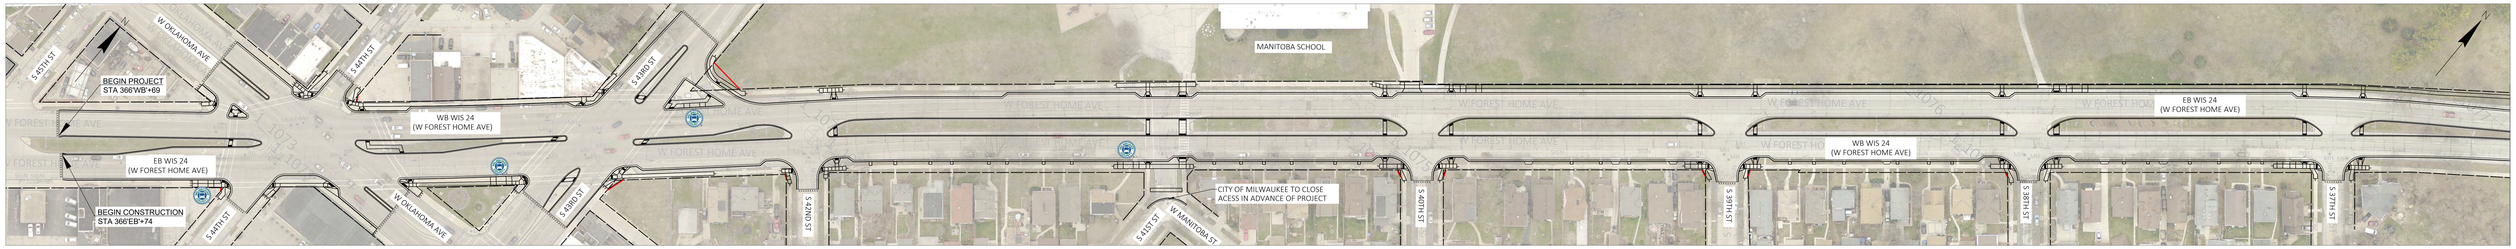

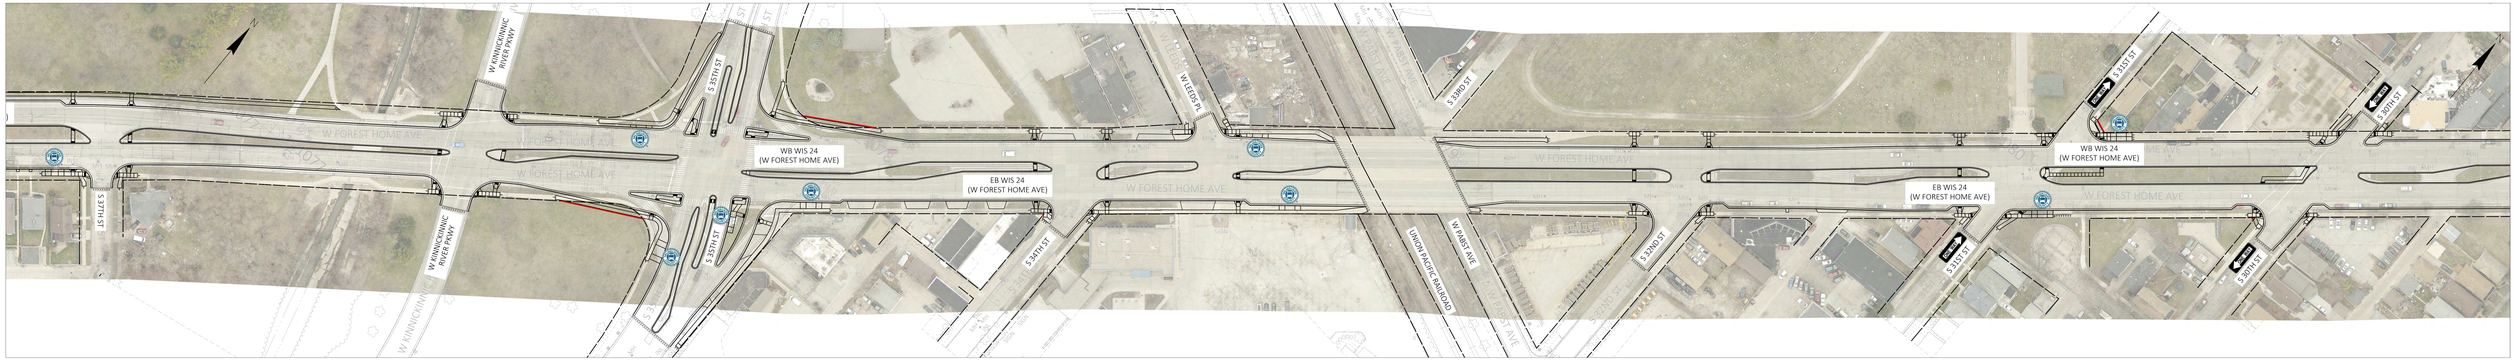

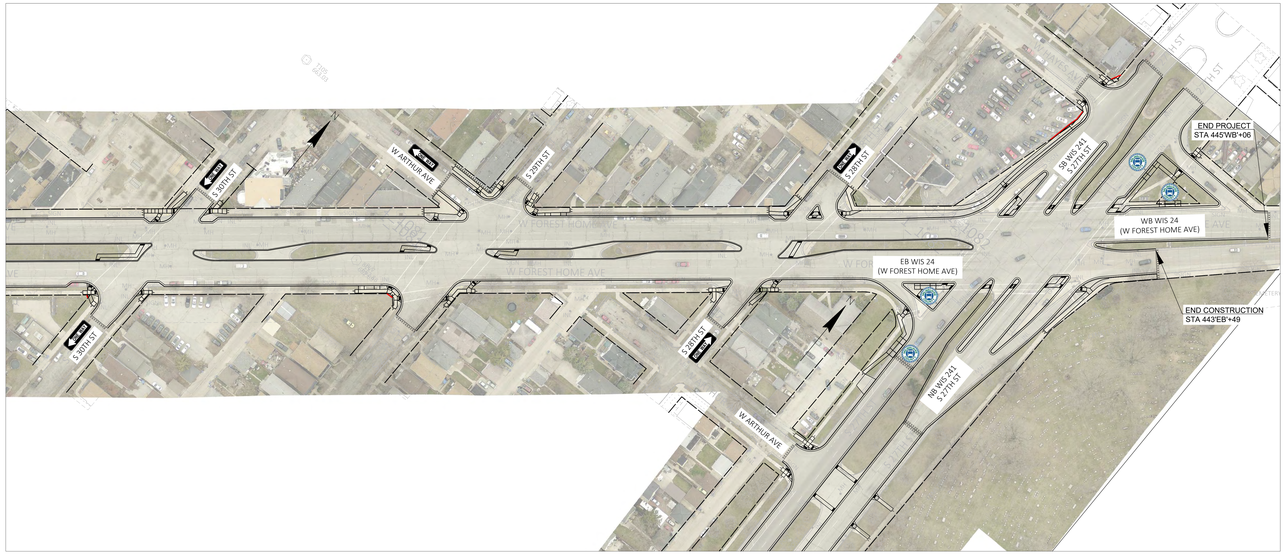


WIS 24 PAVEMENT REPLACEMENT PROJECT
WEST FOREST HOME AVENUE (SOUTH 45TH STREET TO WIS 241)
MILWAUKEE COUNTY

City of Milwaukee | DEPARTMENT OF PUBLIC WORKS | WISCONSIN DEPARTMENT OF TRANSPORTATION


WIS 24 (WEST FOREST HOME AVENUE) PAVEMENT REPLACEMENT PROJECT
43RD STREET AND WIS 24 INTERSECTION

City of Milwaukee | DEPARTMENT OF PUBLIC WORKS | WISCONSIN DEPARTMENT OF TRANSPORTATION

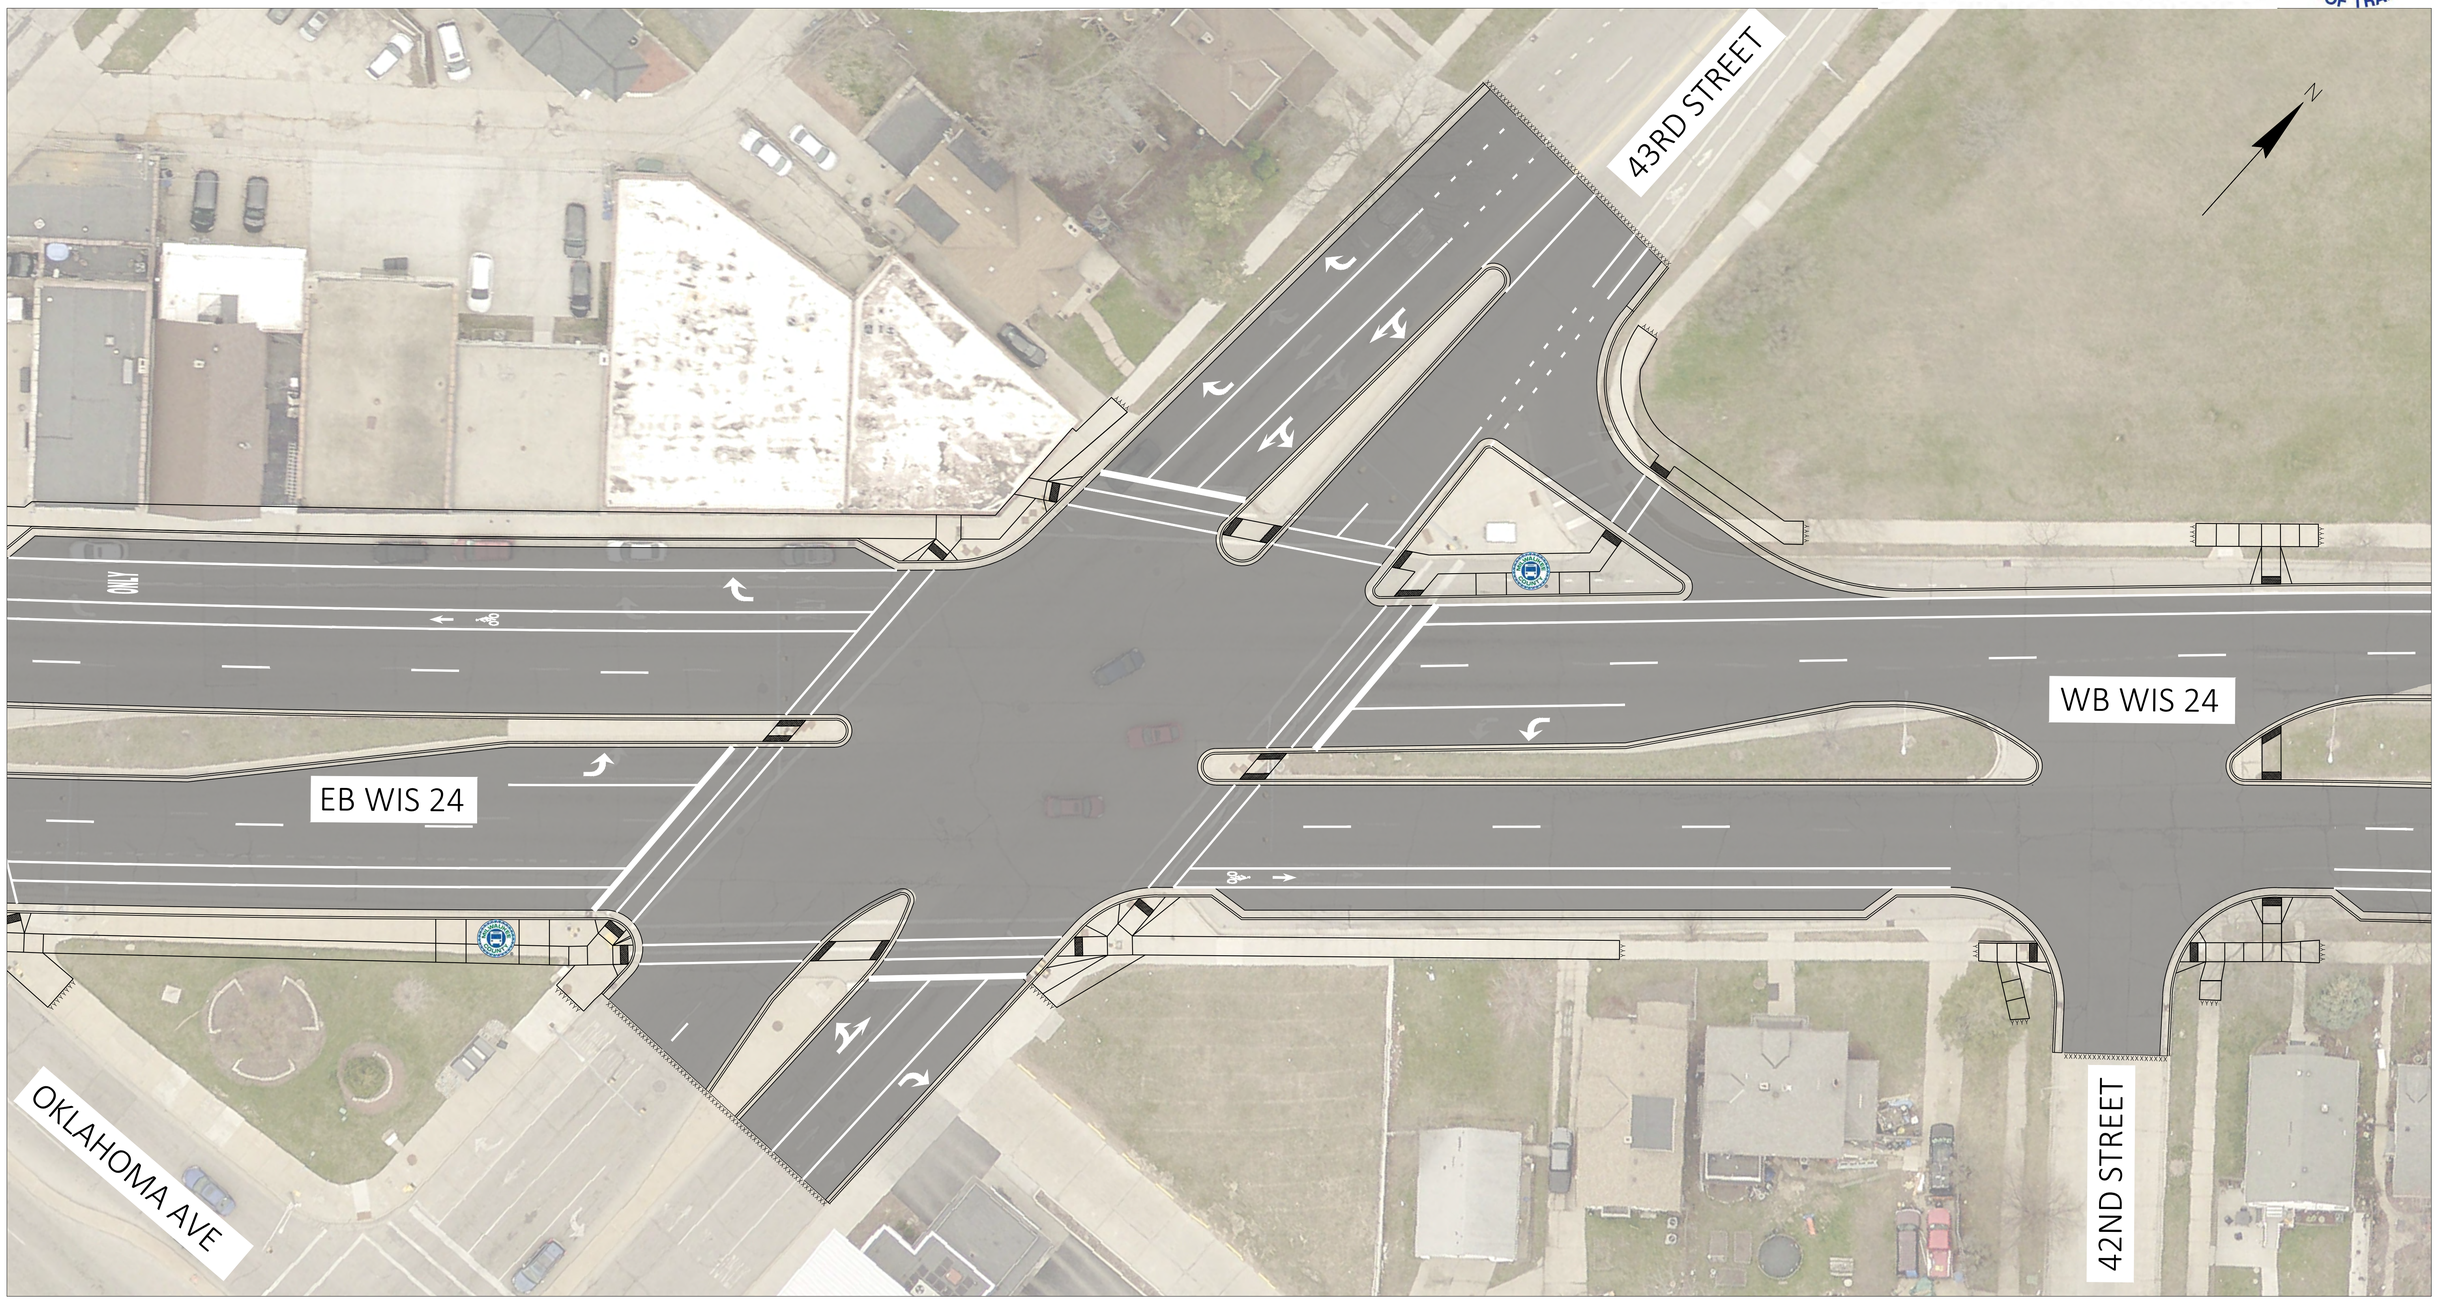


WIS 24 (WEST FOREST HOME AVENUE) PAVEMENT REPLACEMENT PROJECT
35TH STREET AND WIS 24 INTERSECTION

City of Milwaukee | DEPARTMENT OF PUBLIC WORKS | WISCONSIN DEPARTMENT OF TRANSPORTATION

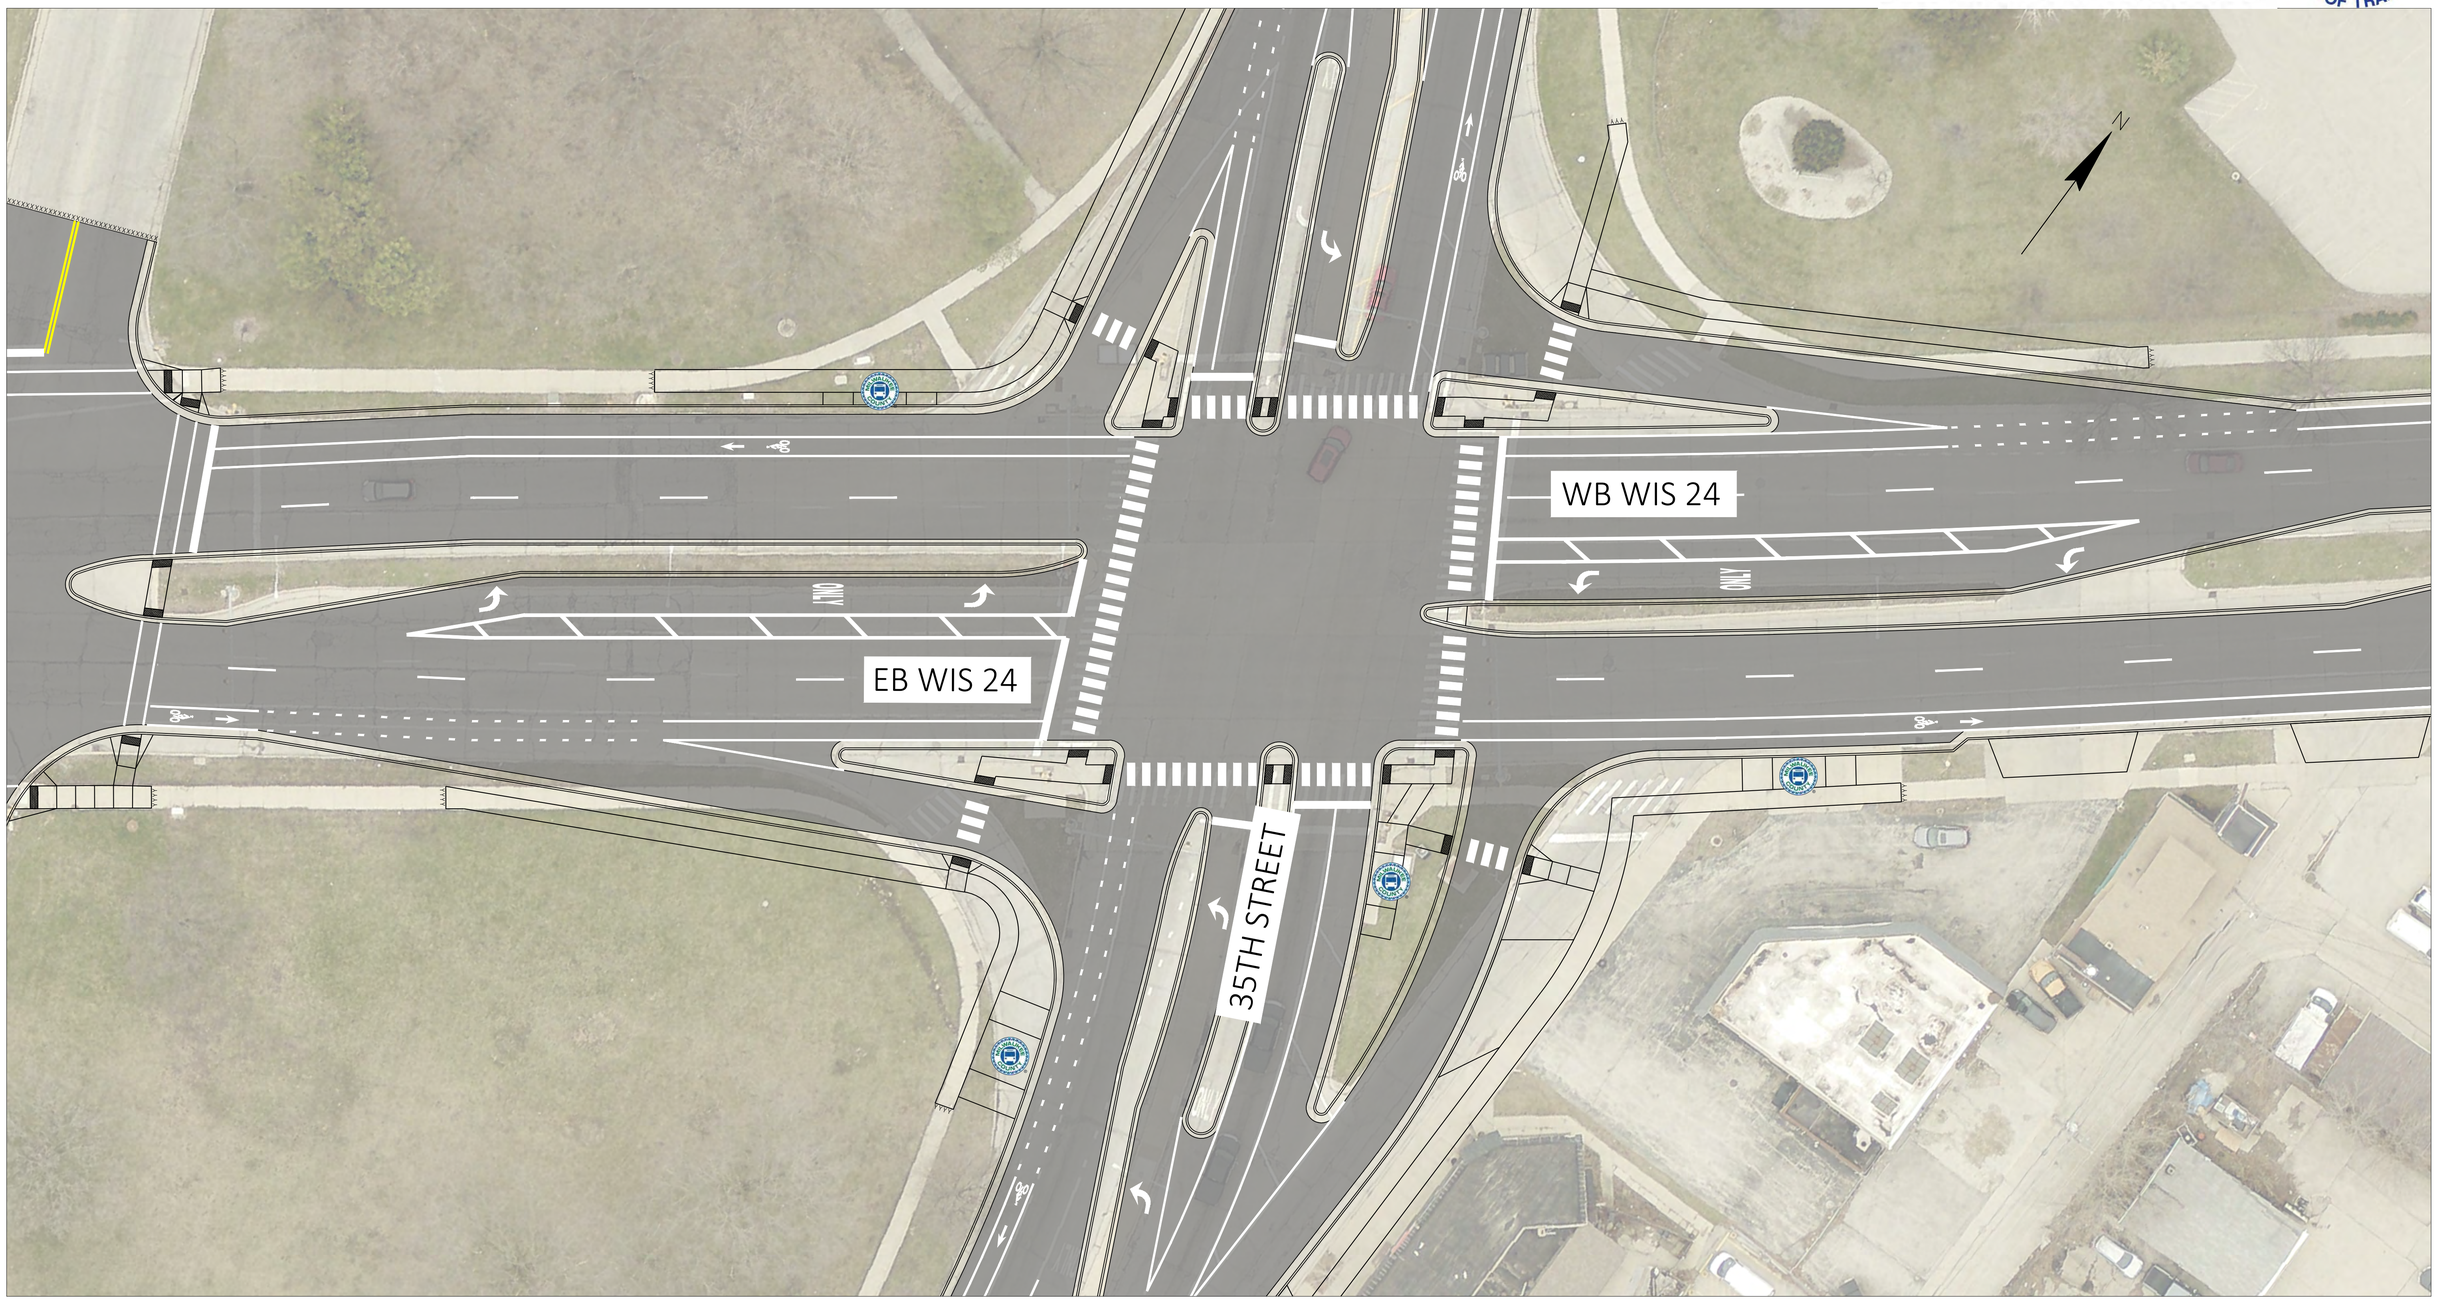

WIS 24 (WEST FOREST HOME AVENUE) PAVEMENT REPLACEMENT PROJECT
WIS 241 AND WIS 24 INTERSECTION

City of Milwaukee | DEPARTMENT OF PUBLIC WORKS | WISCONSIN DEPARTMENT OF TRANSPORTATION

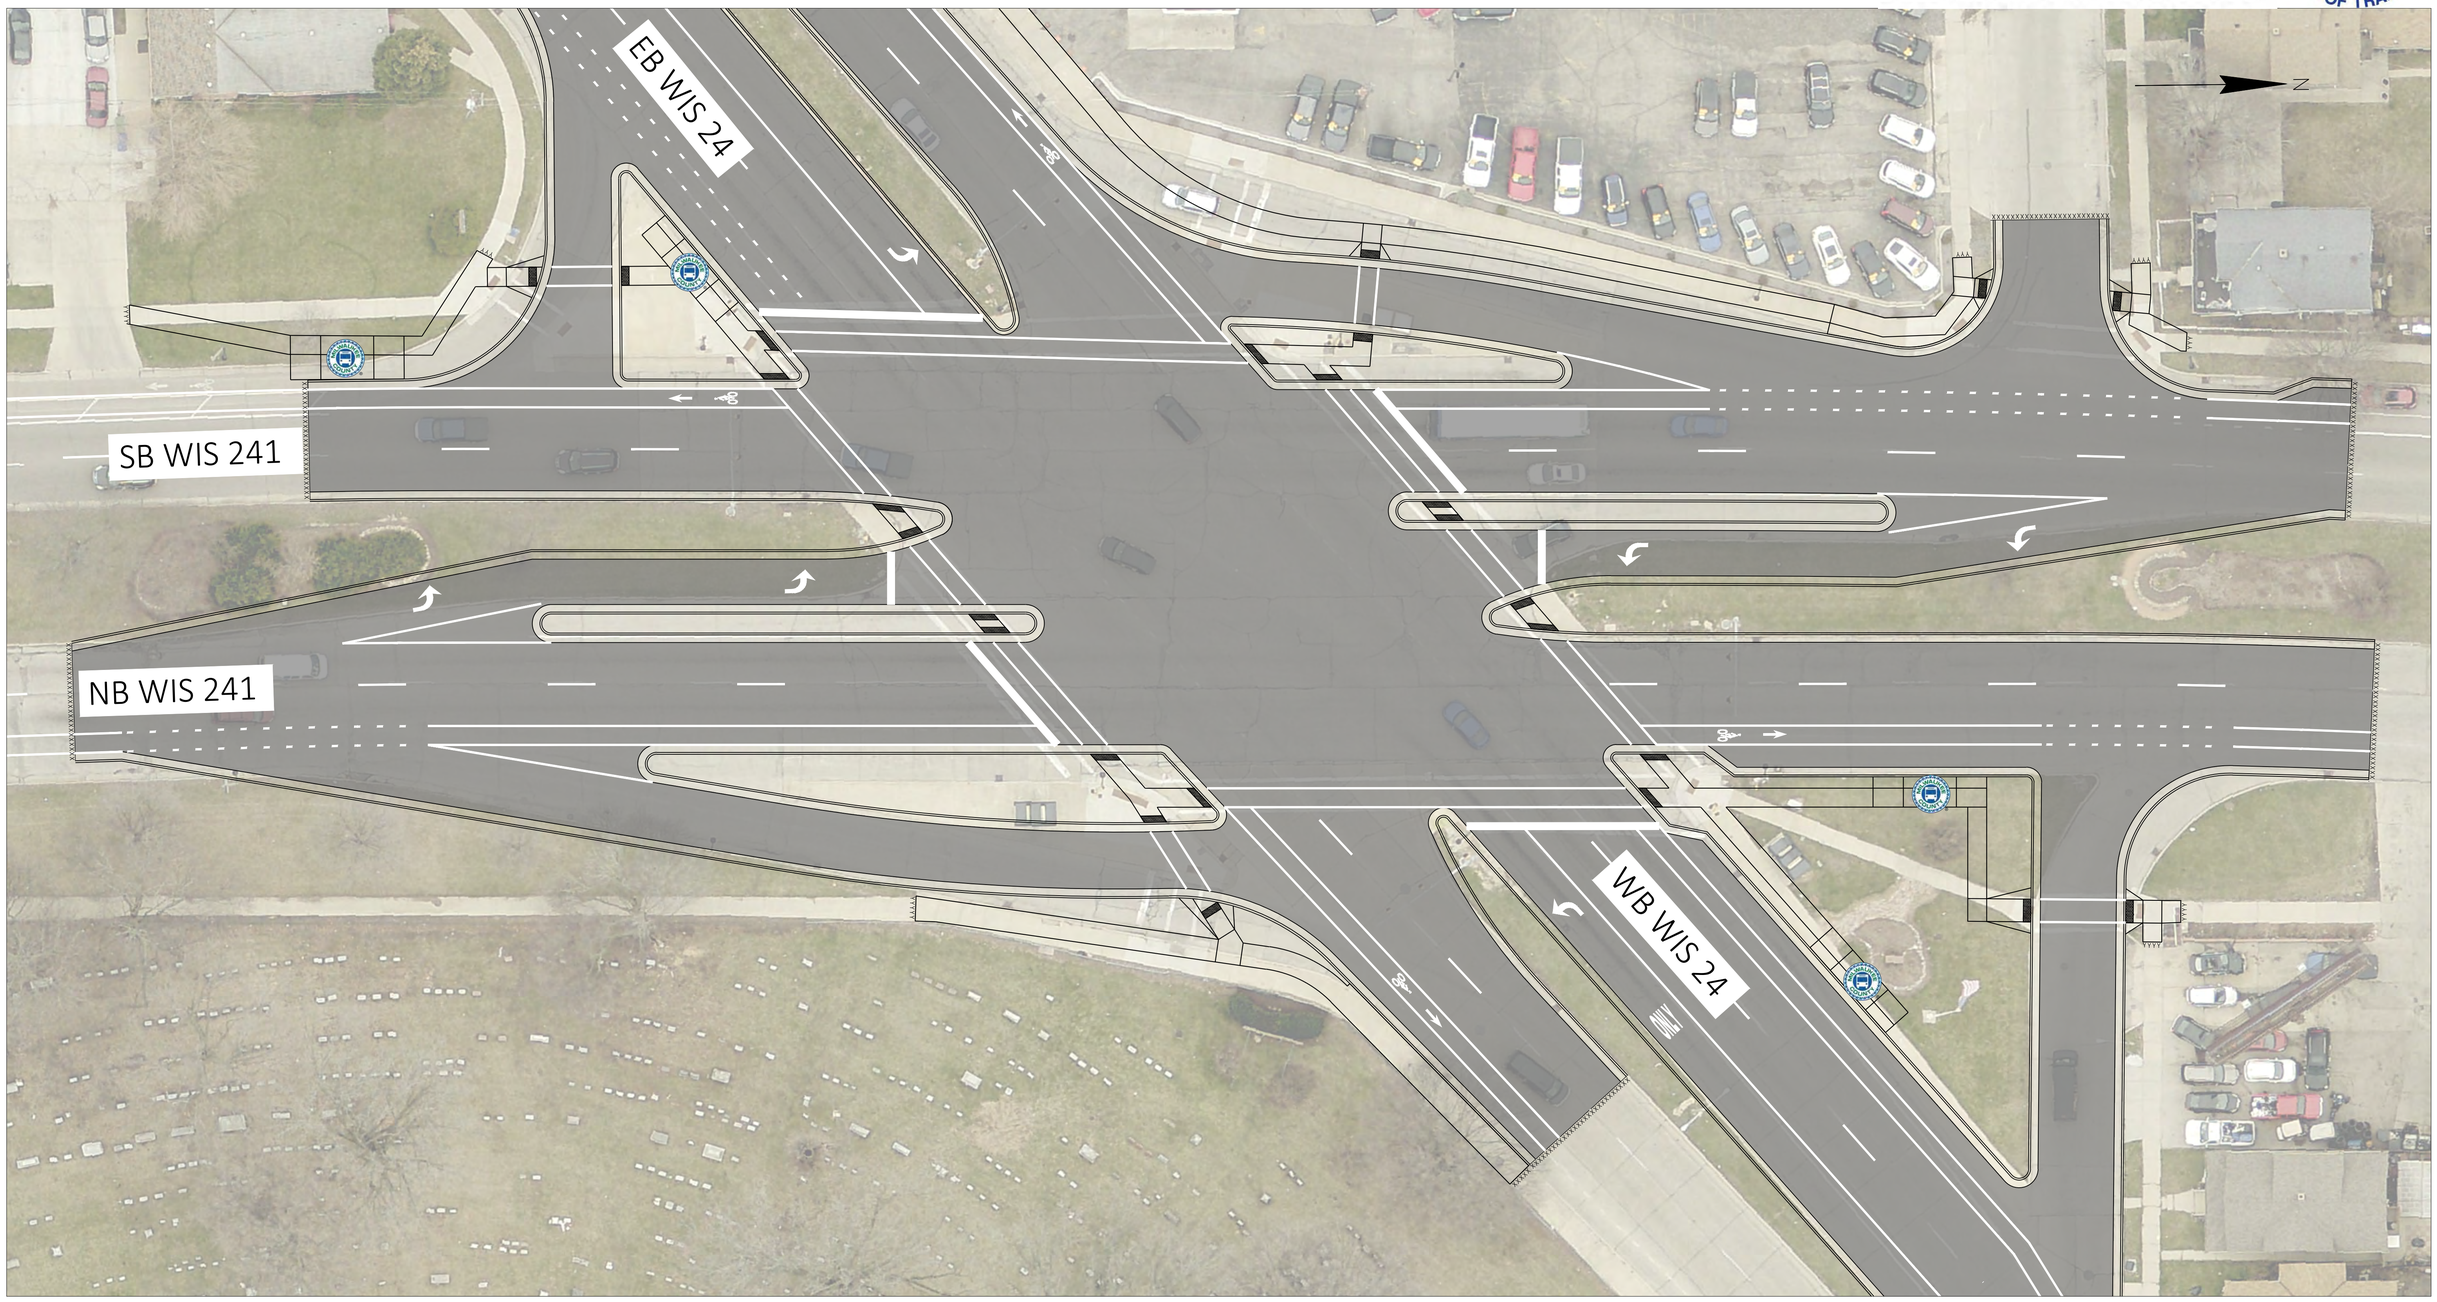

WIS 24 (WEST FOREST HOME AVENUE) PAVEMENT REPLACEMENT PROJECT
WIS 241 (SOUTH 27TH STREET) PAVEMENT REPLACEMENT PROJECT
PROPOSED PARKING

