



Wisconsin Department of
Transportation

City of Milwaukee Department of
Public Works,
Bridges and Buildings

Welcome!

PUBLIC INVOLVEMENT MEETING #1:

16th Street Viaduct (Bridge) over the Menomonee River

**Project ID 2615-15-03, -73
(B-40-0550-14)**


December 14th, 2023

4:00 pm – 7:00 pm

Brief presentation scheduled for 5:30pm




Project Location – Unit 14 of 16th Street Bridge

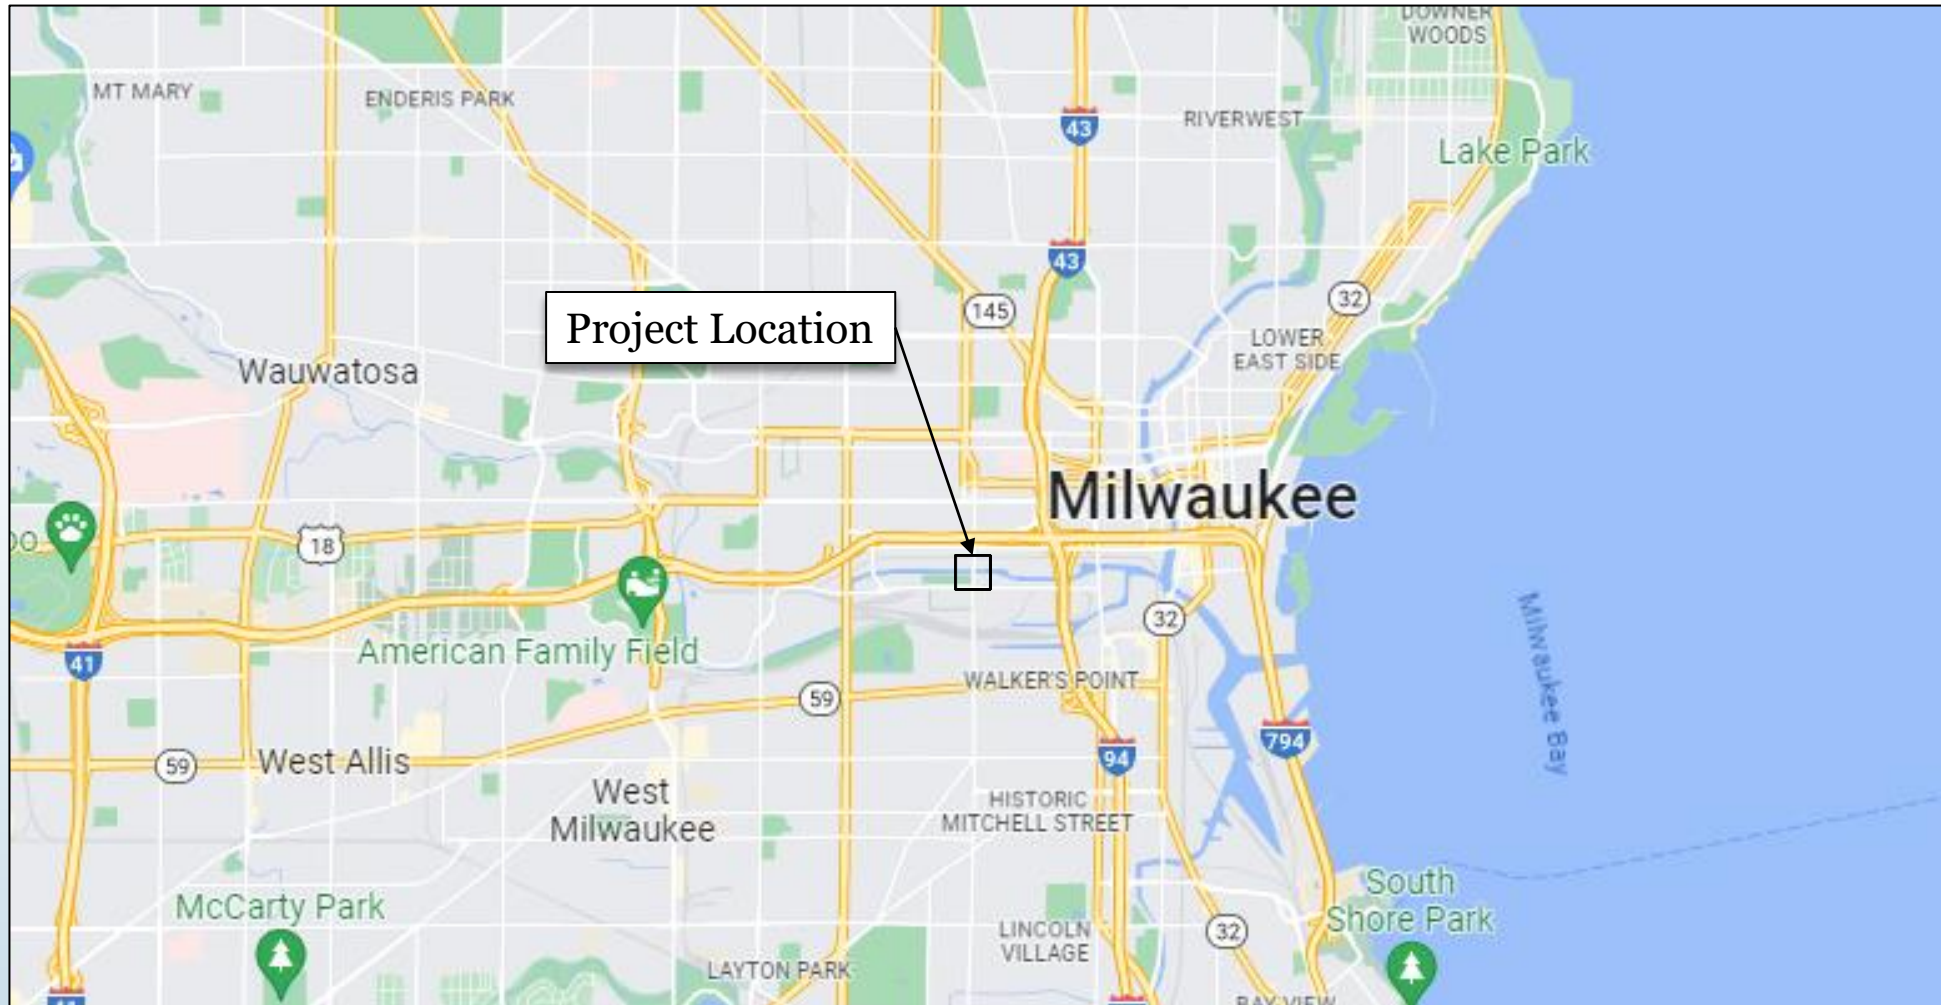

Project Location – Unit 14 of 16th Street Bridge


(includes Section 4(f) Resources)

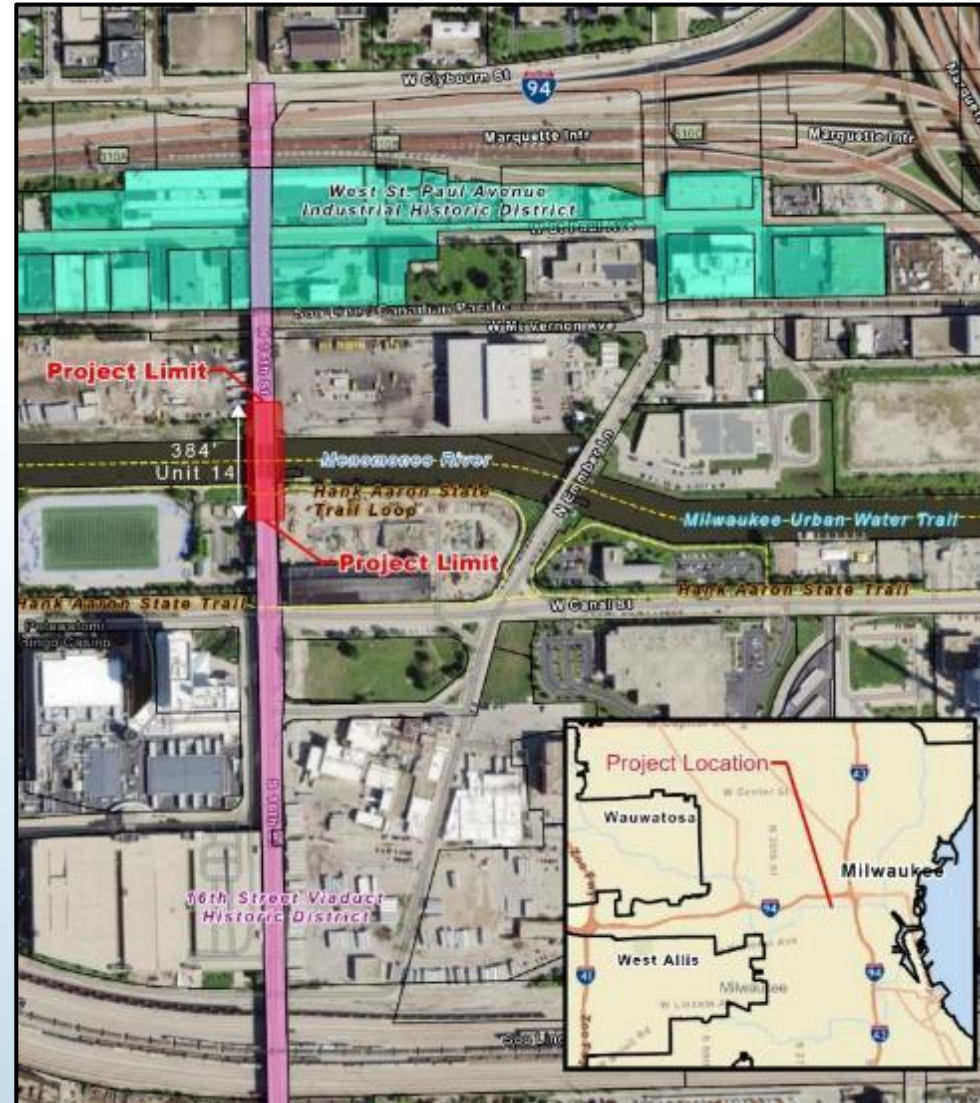


Project Location – Unit 14 of 16th Street Bridge




Project Scope – Unit 14 – 5 Spans

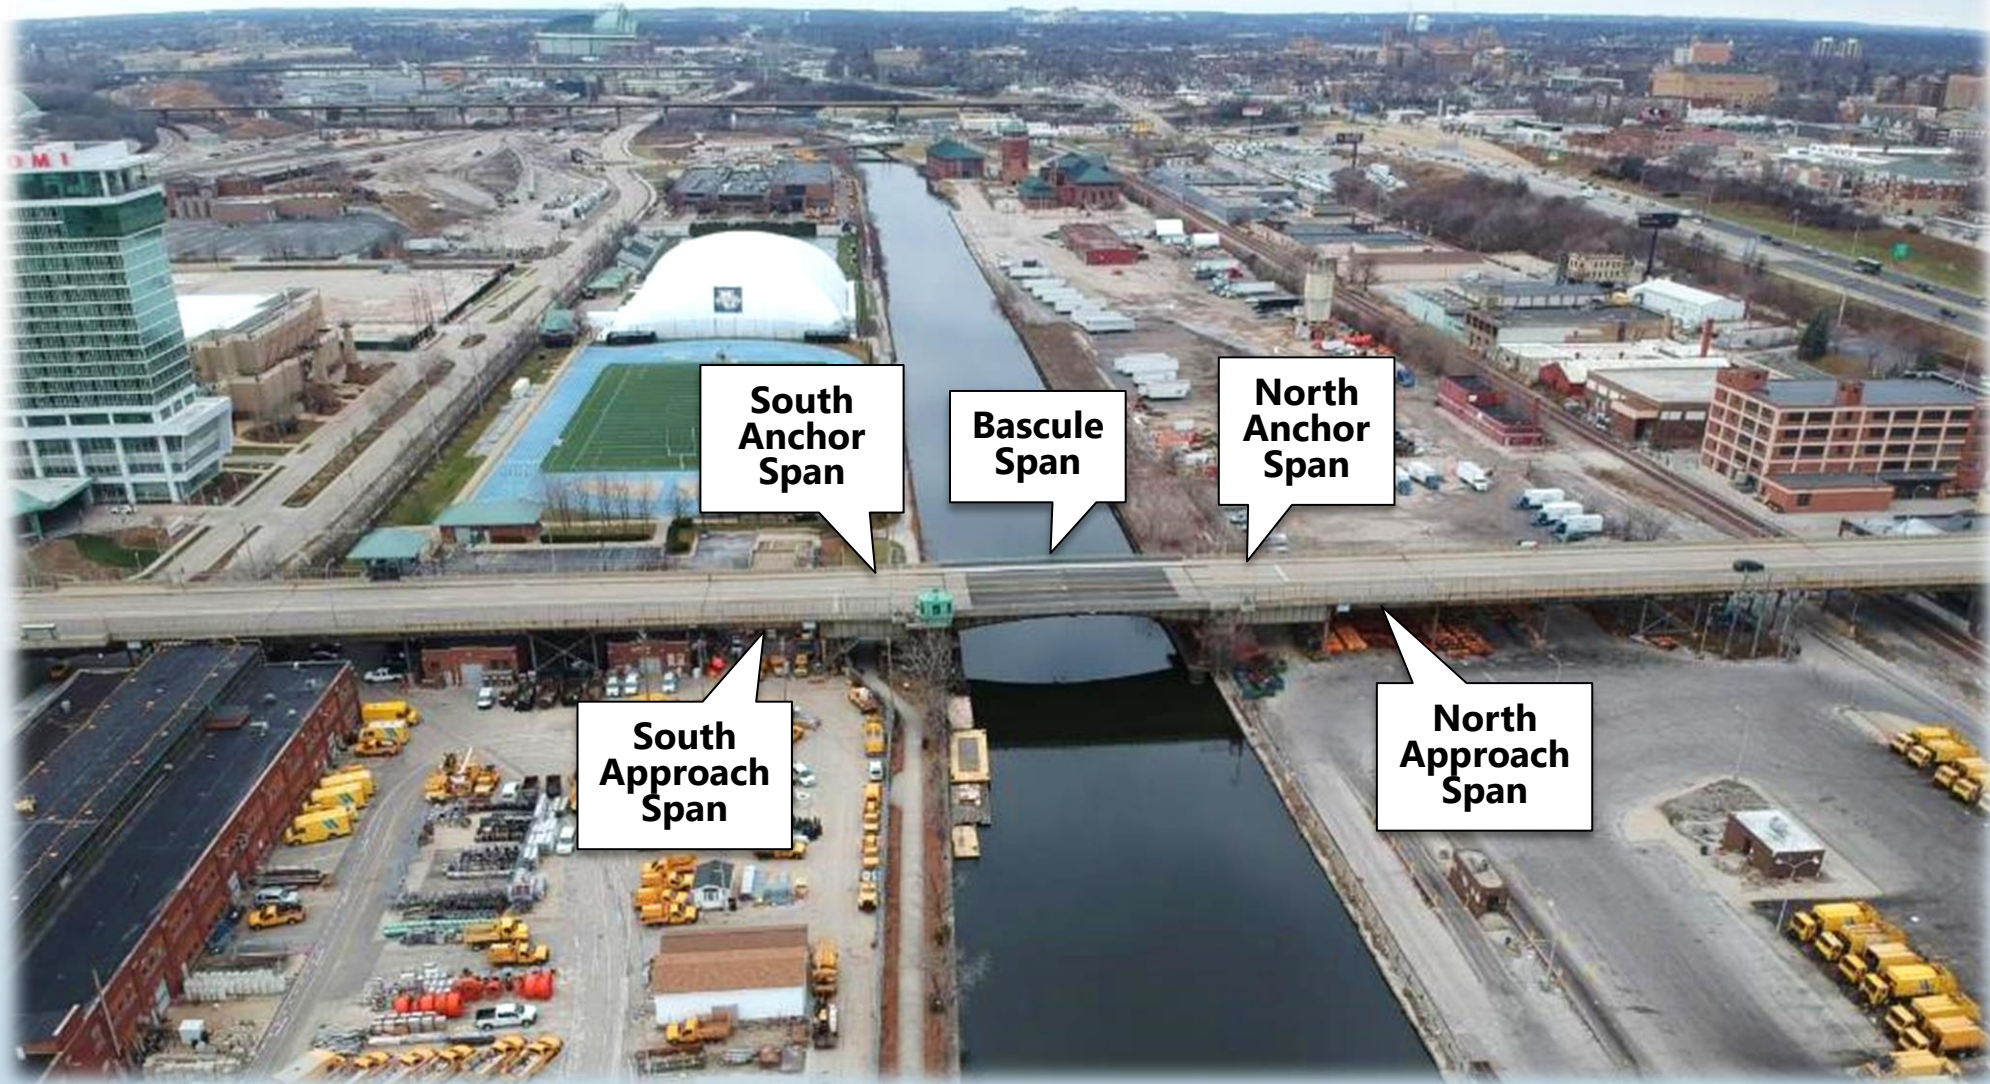

Unit 14 – 5 Span Riveted Steel Bascule Girder Bridge

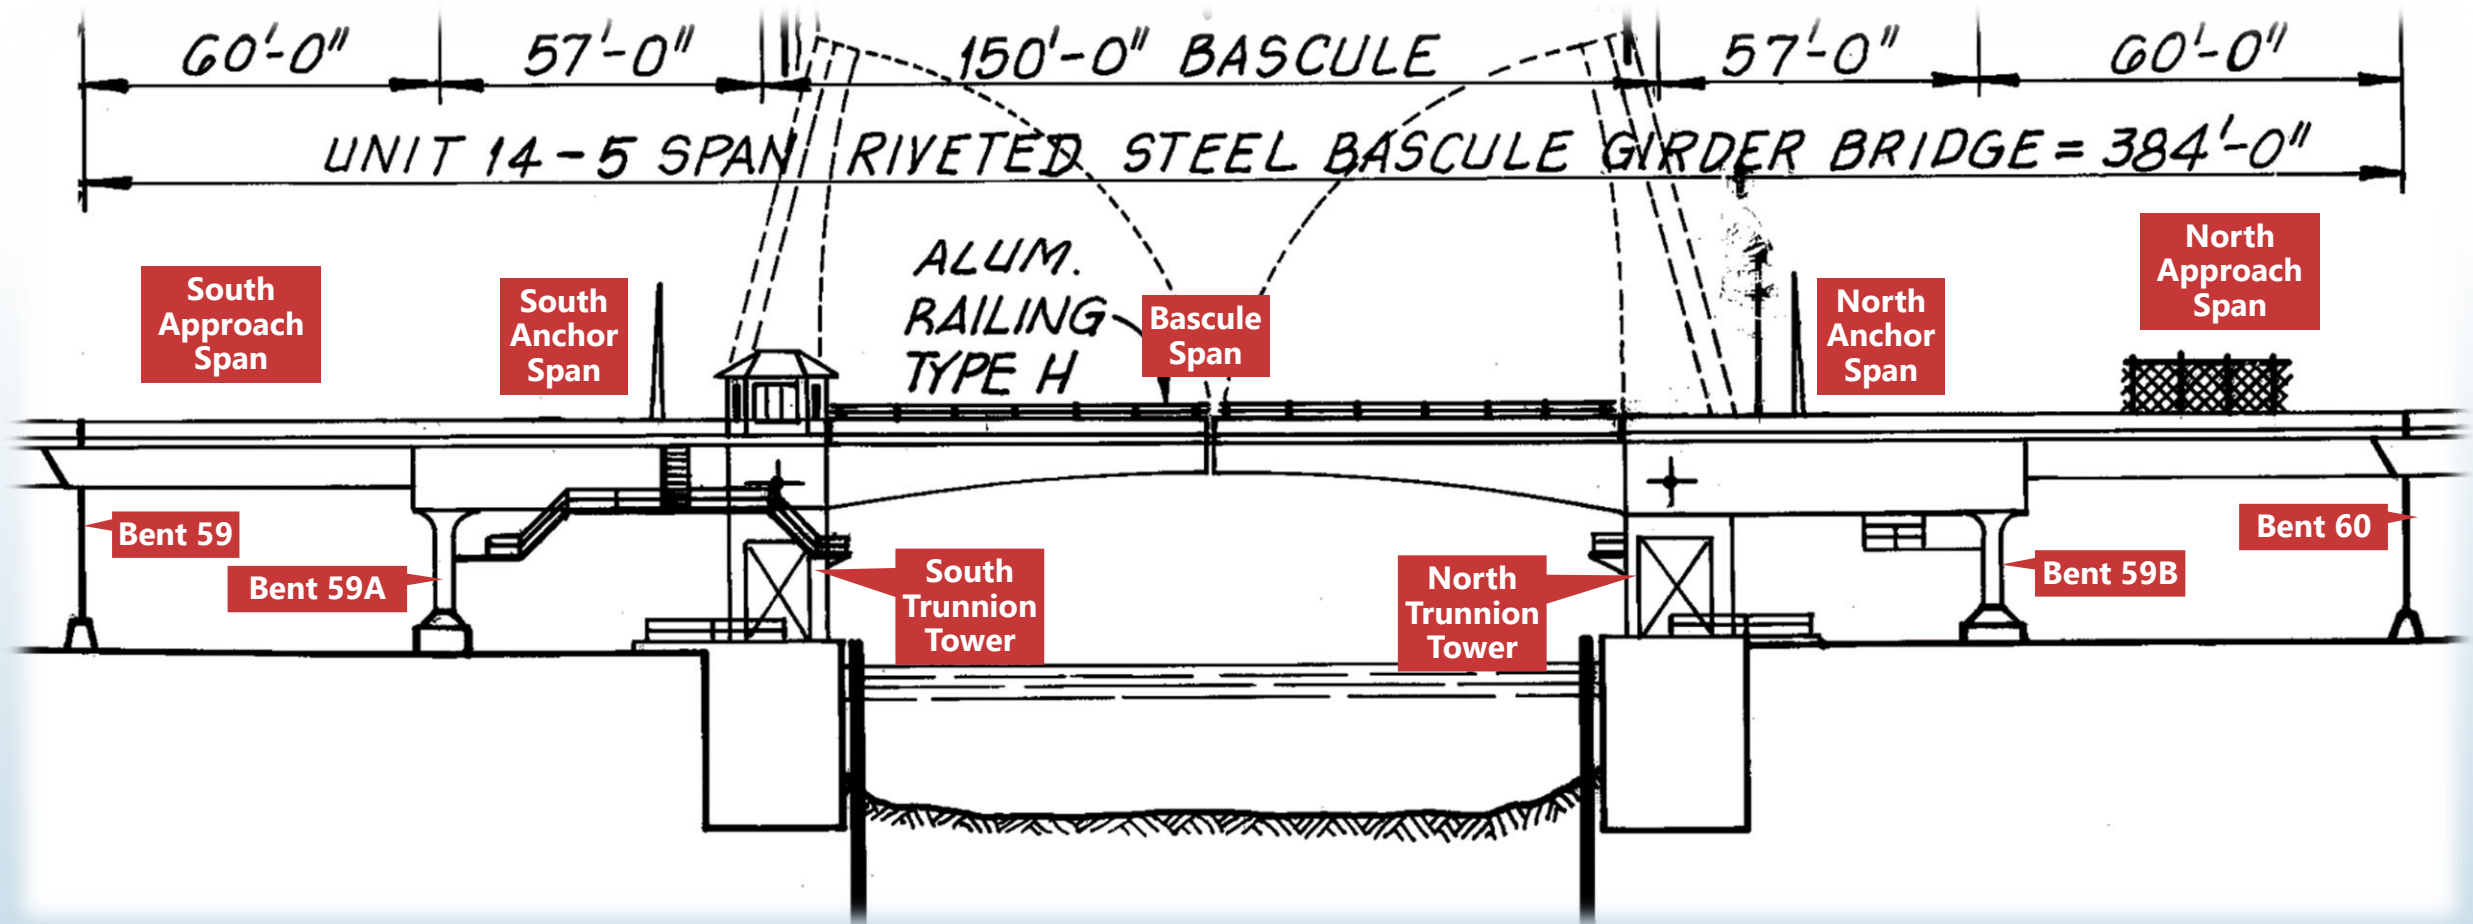

Unit 14 – View of Bascule Structure, South Leaf

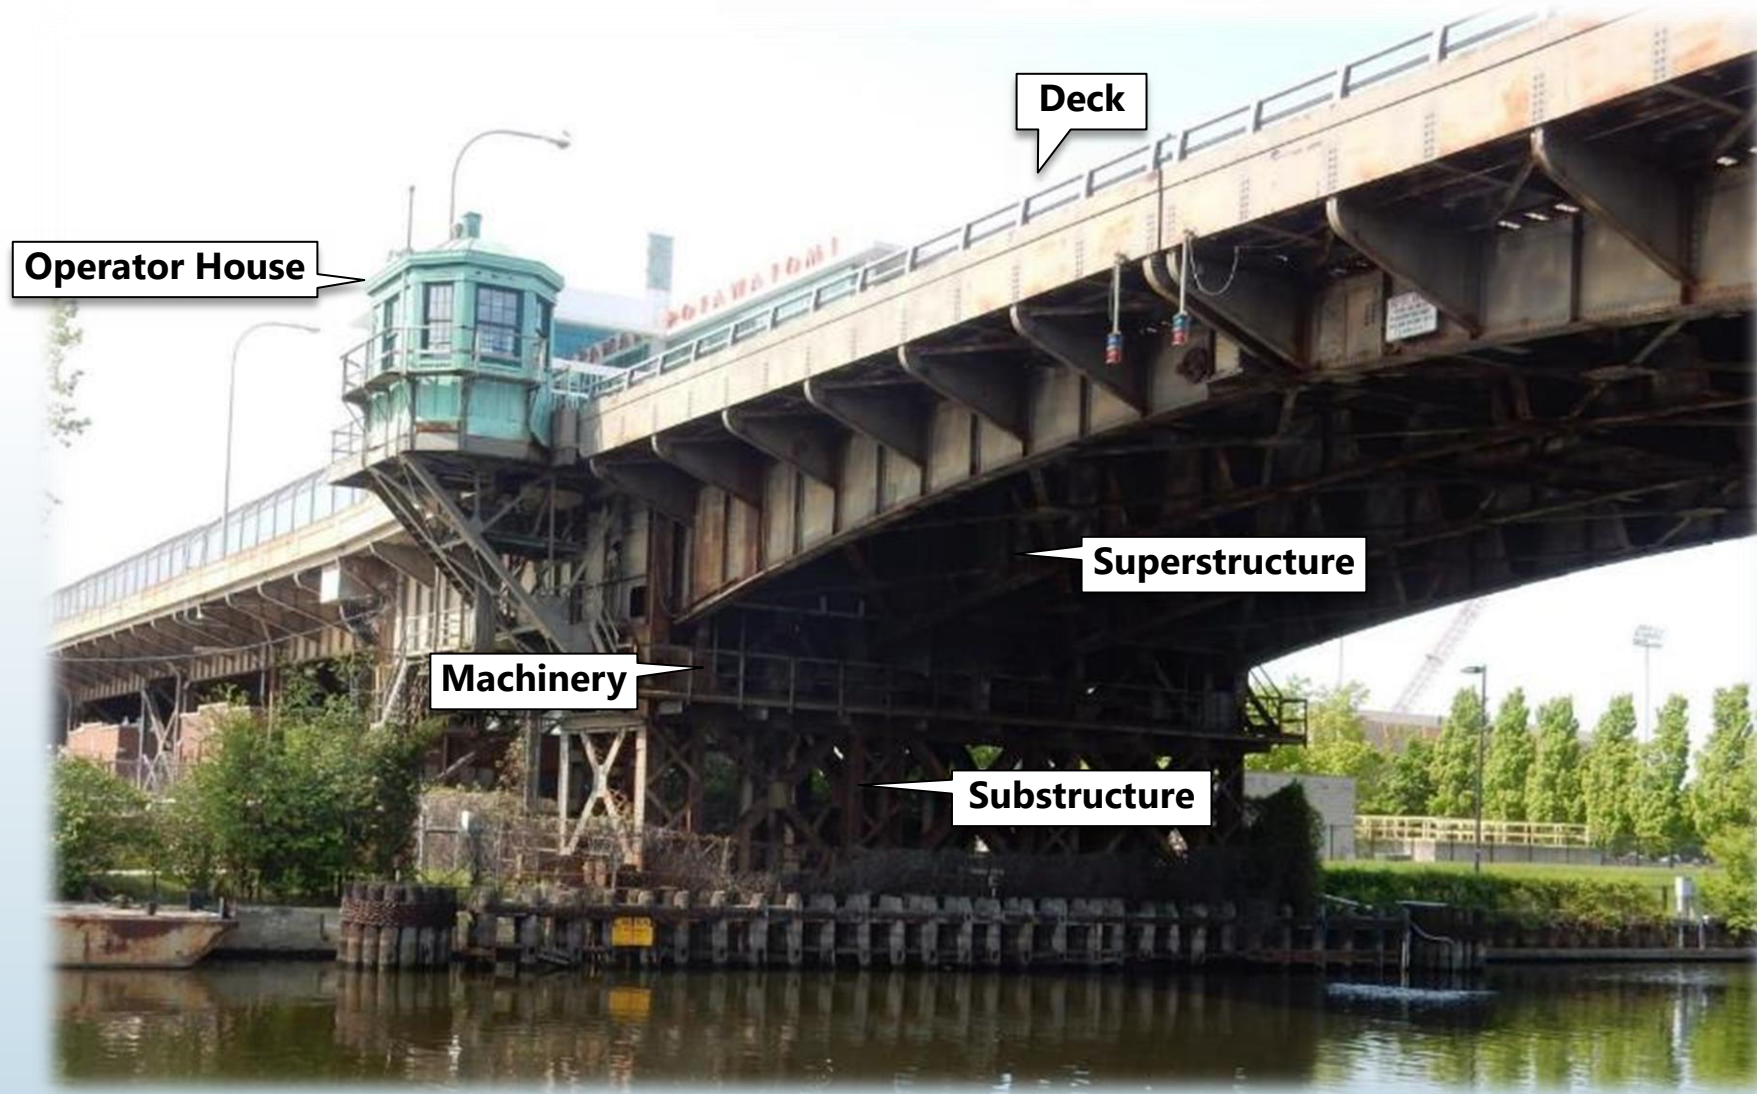


Project Purpose

The purpose of the proposed project is to preserve the function of the 16th Street Viaduct as a minor arterial carrying traffic over the Menomonee River valley in the City of Milwaukee.


Project Need

The primary need for the proposed project is to rectify structural deficiencies of the existing structure in support of the project purpose to preserve the function of the viaduct.

Unit 14 – Existing Cross Section

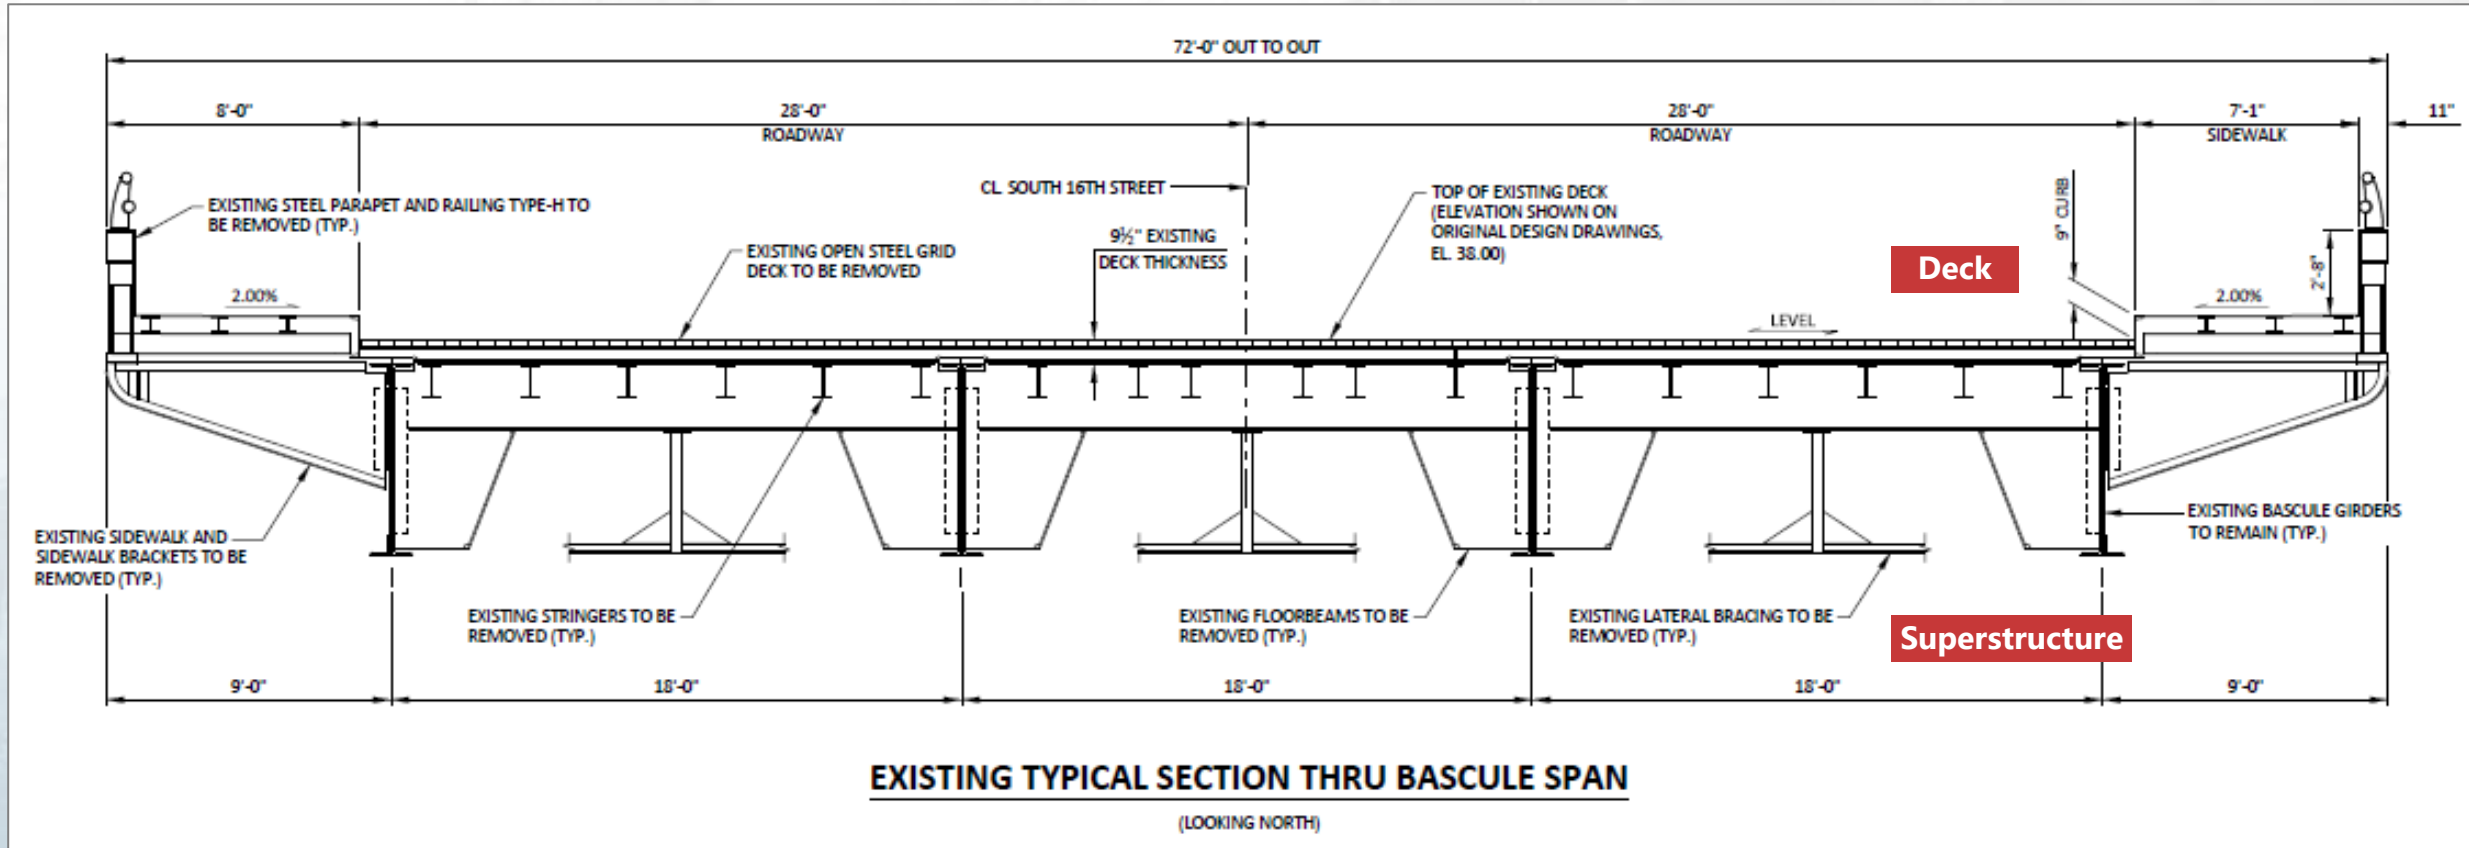


Unit 14 – Preferred Alternative Cross Section

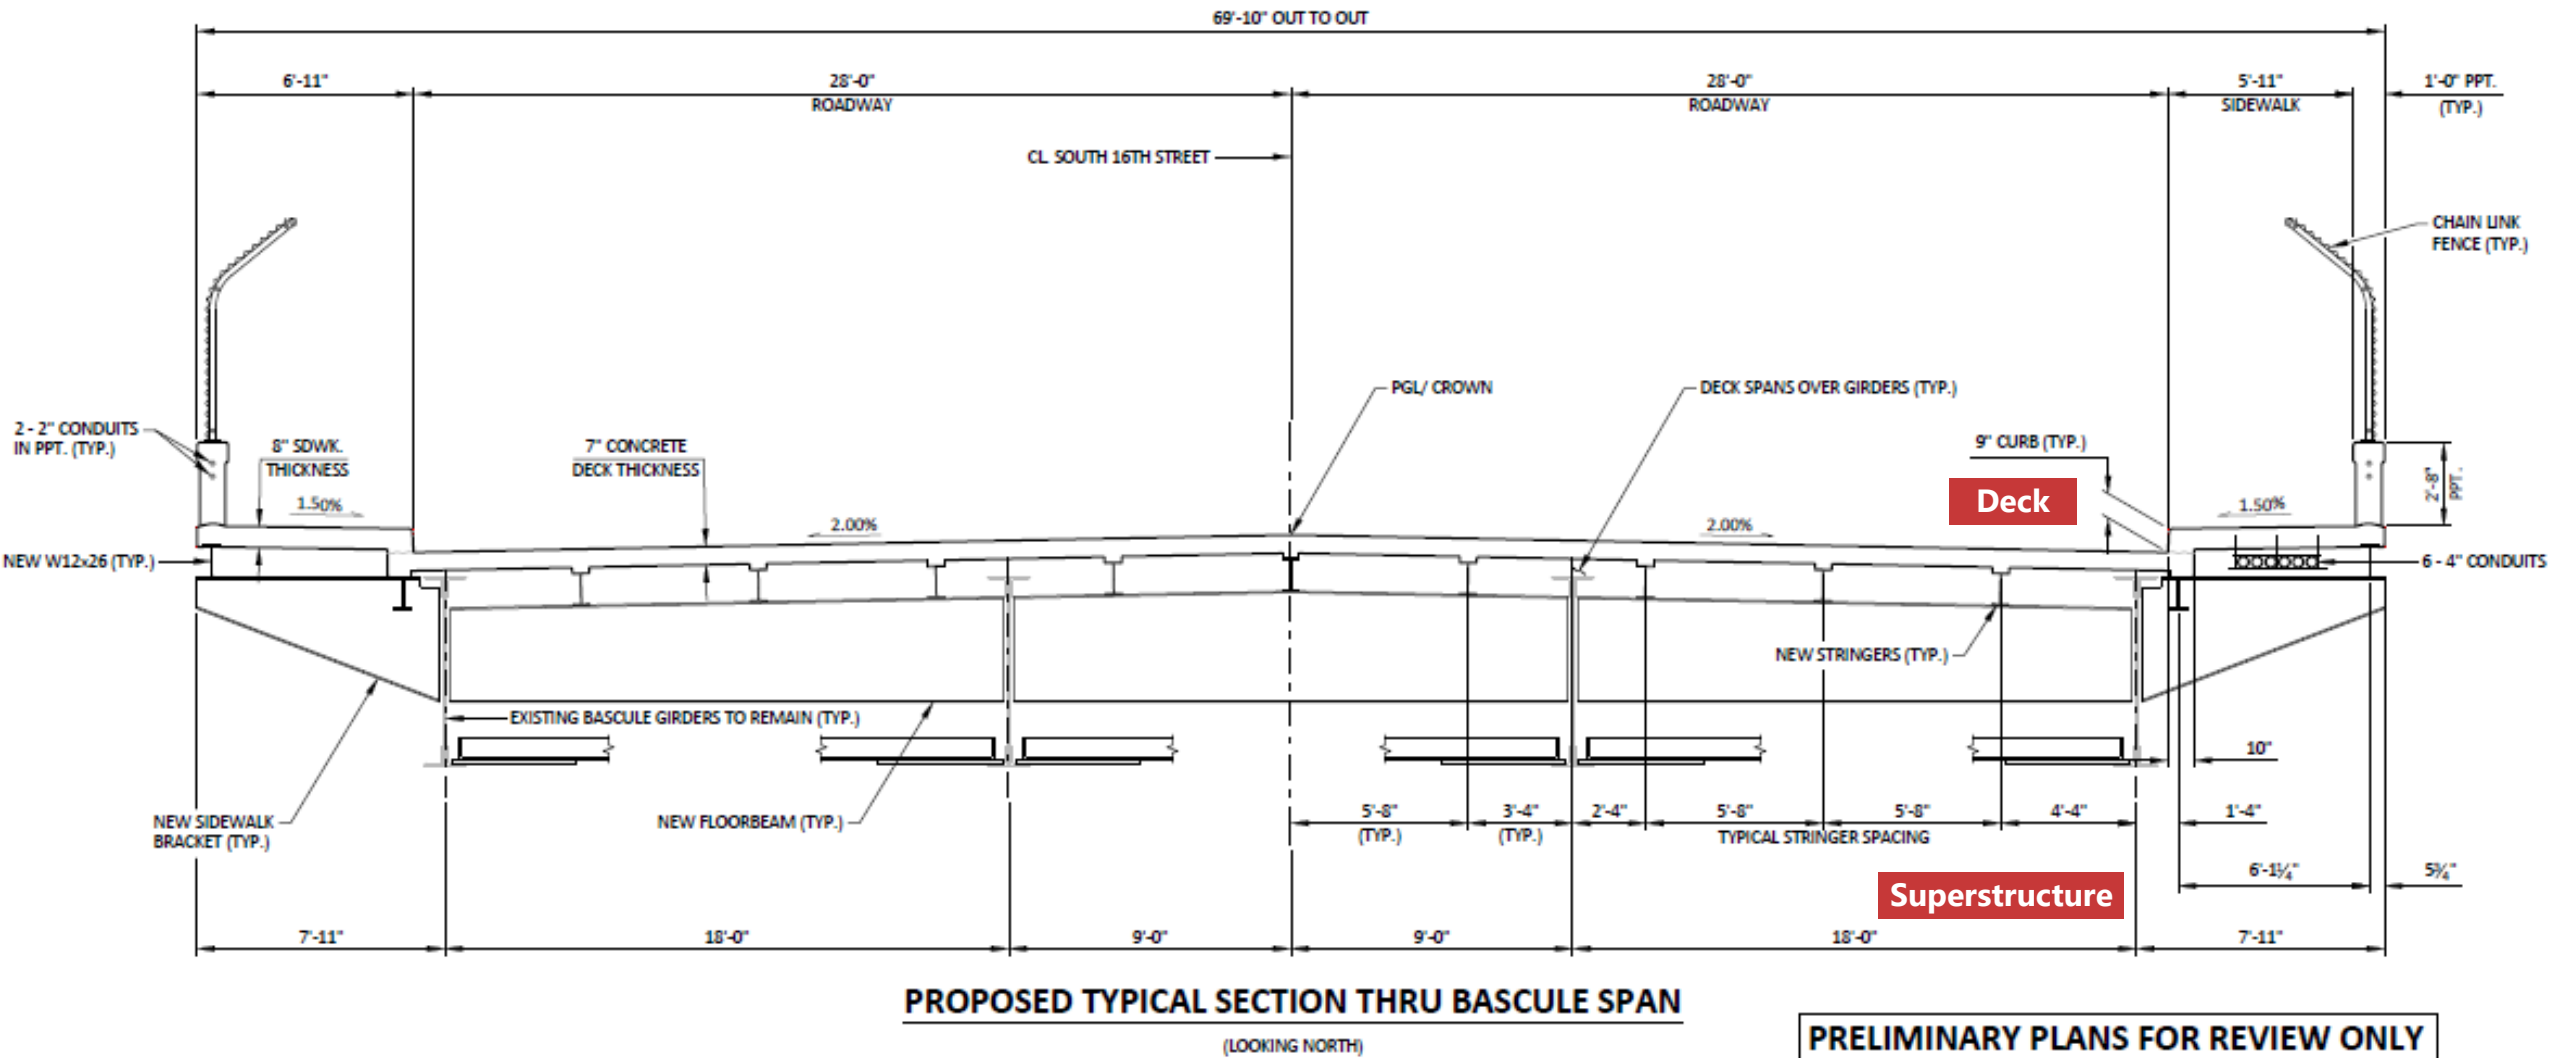


Unit 14 – Deck




Unit 14 – Deck

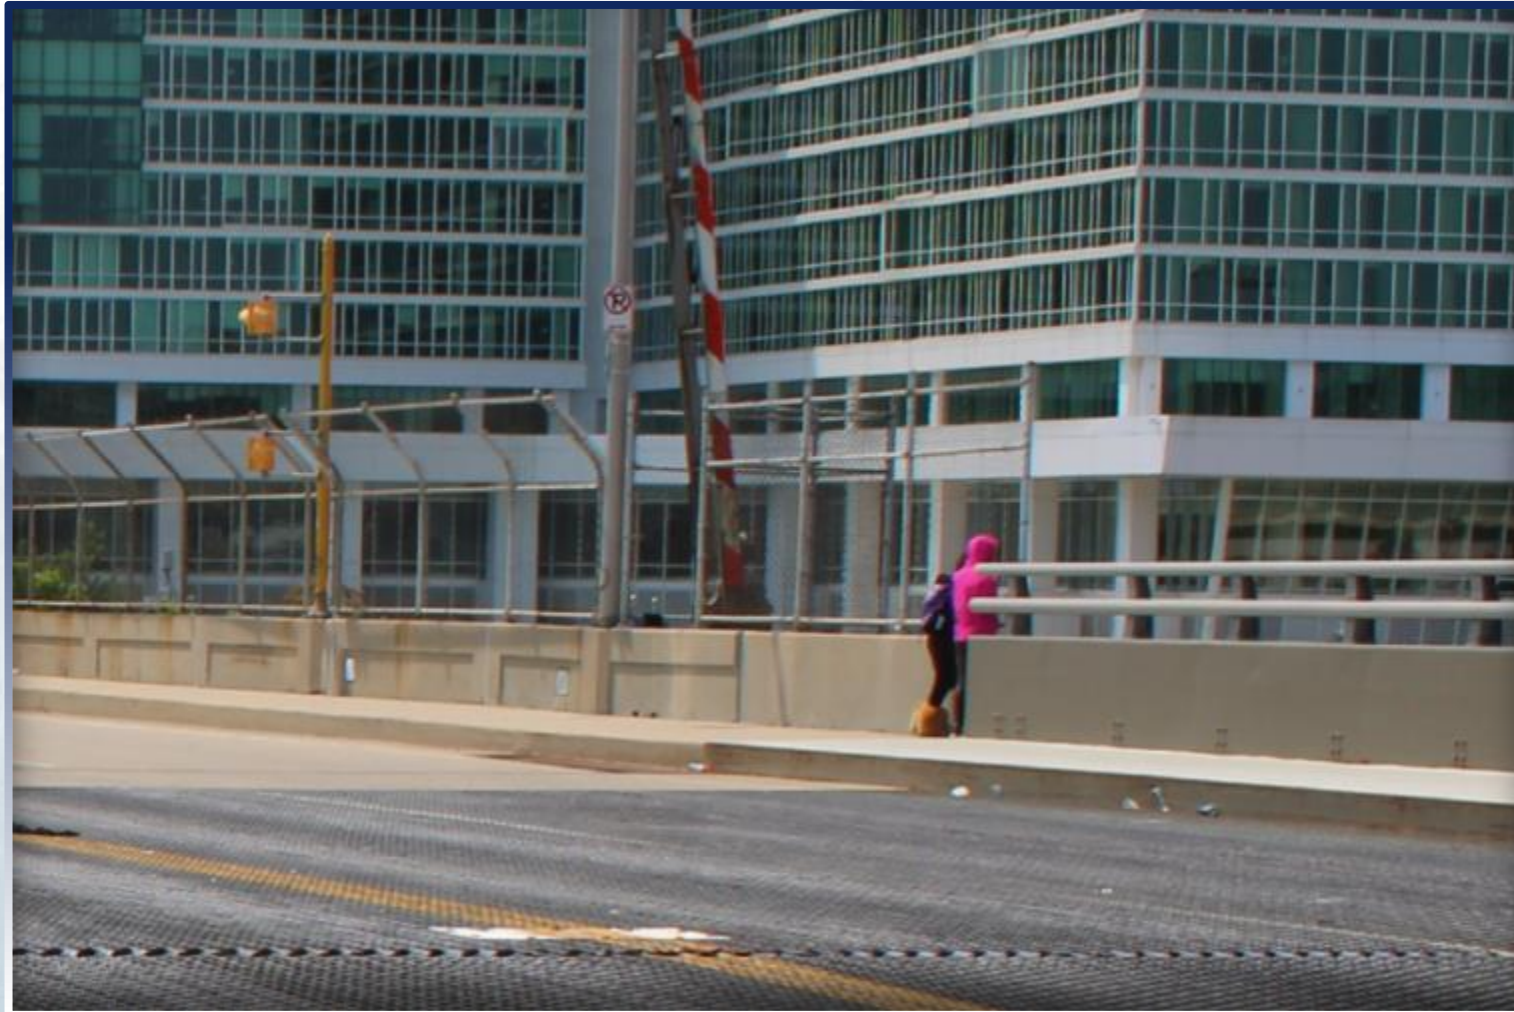

Unit 14 – Deck

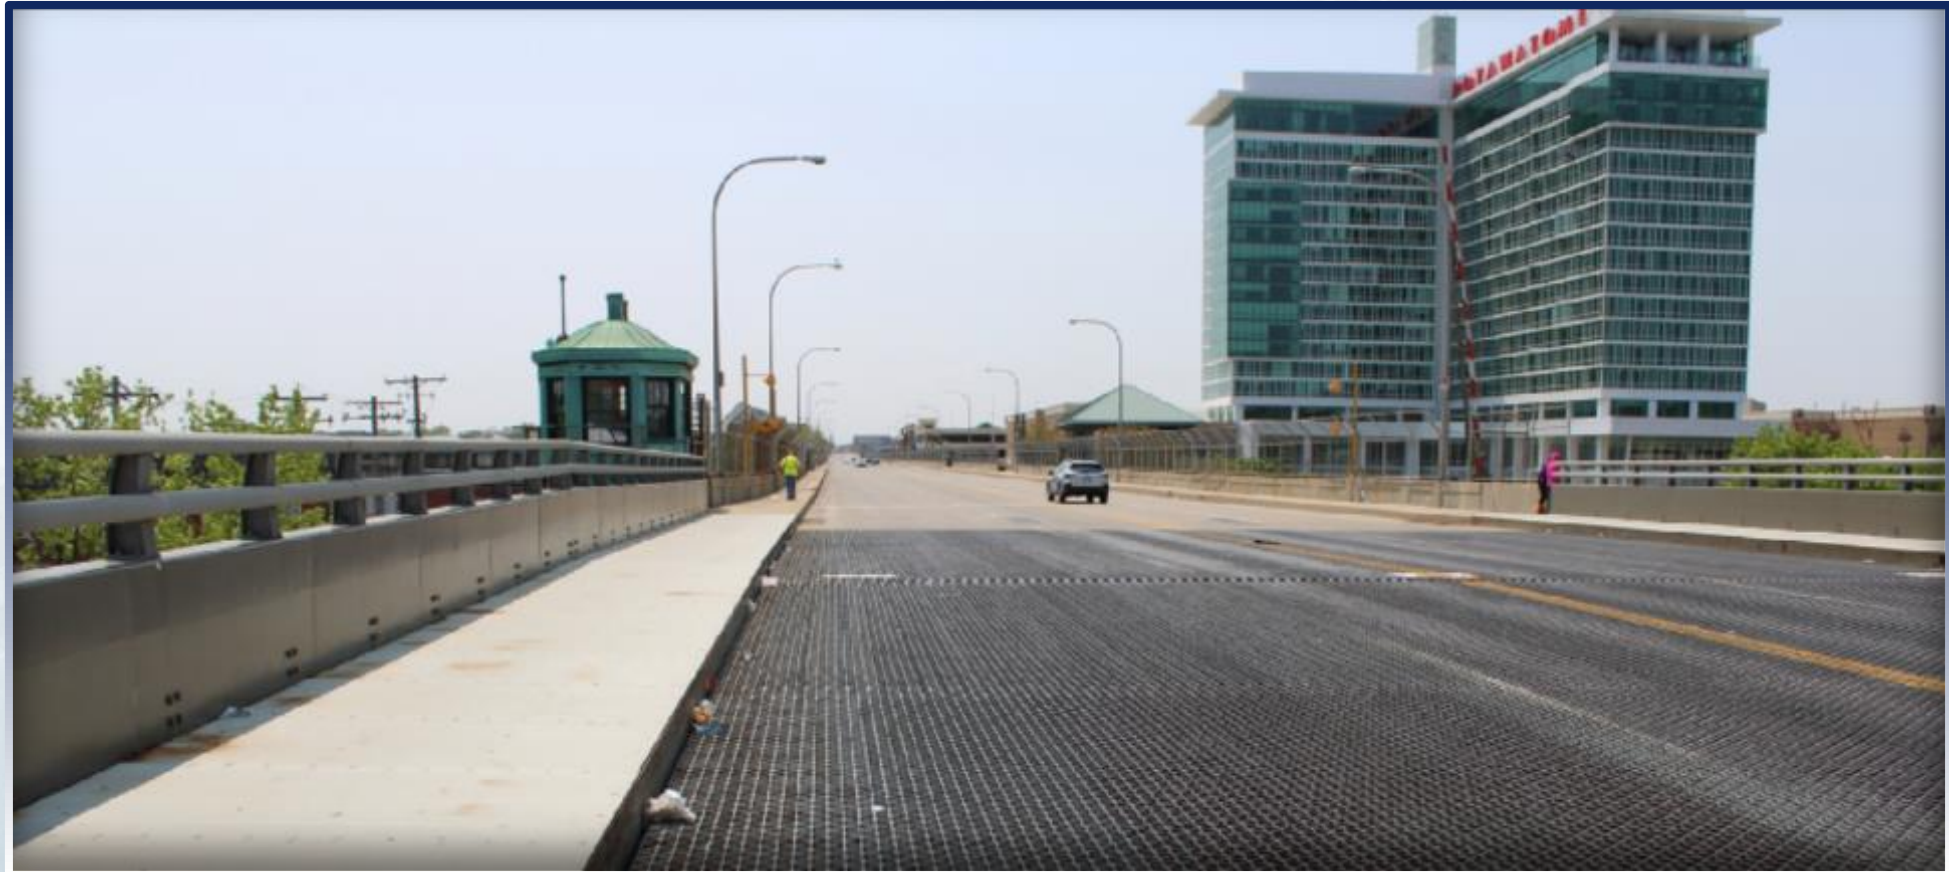

Unit 14 – Deck

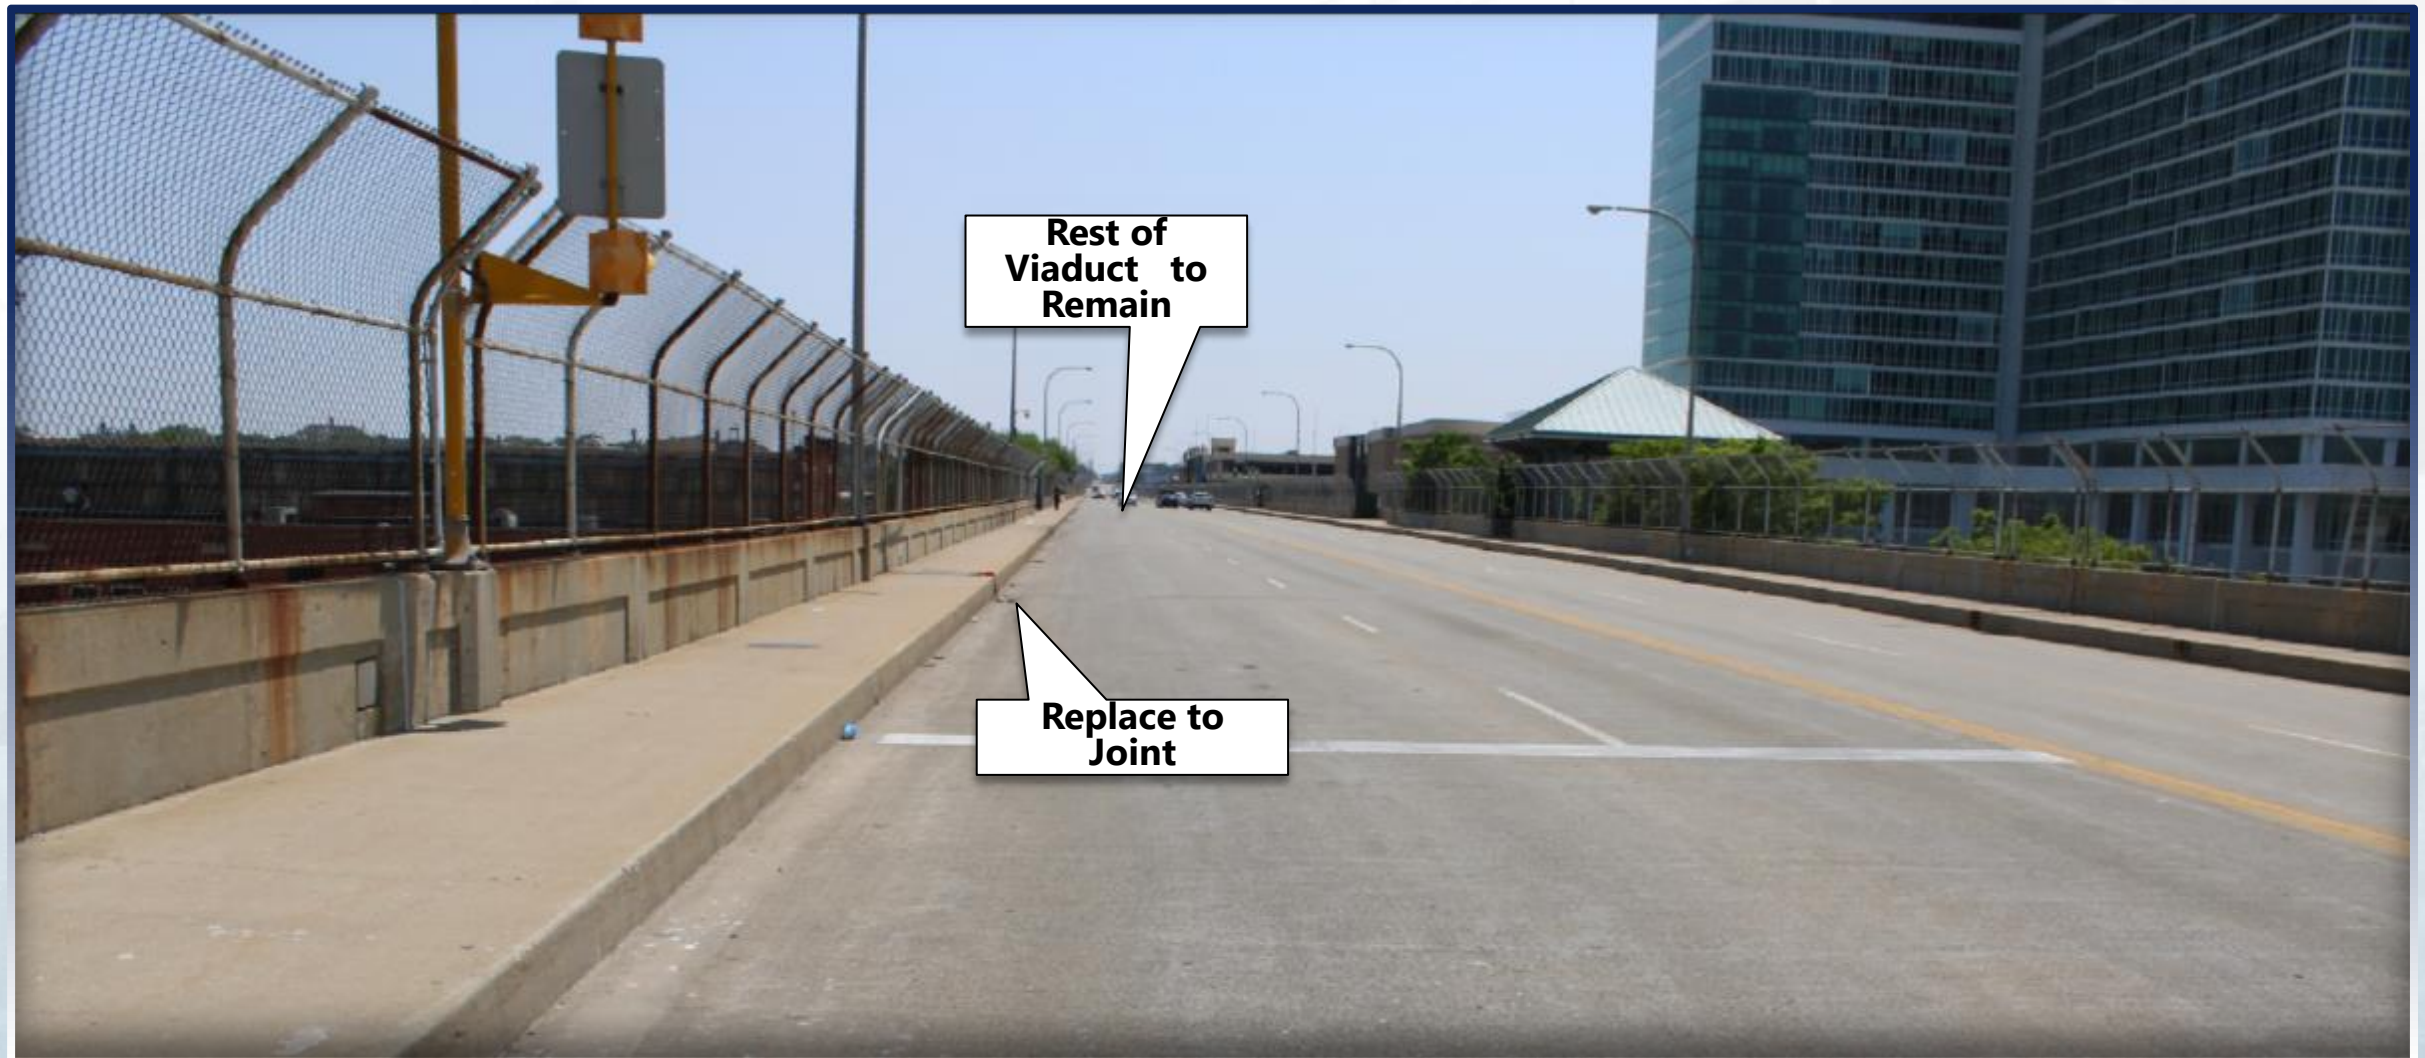

Unit 14 – Superstructure




Unit 14 – Substructure



Unit 14 – Operator House and Machinery



Current Project Schedule

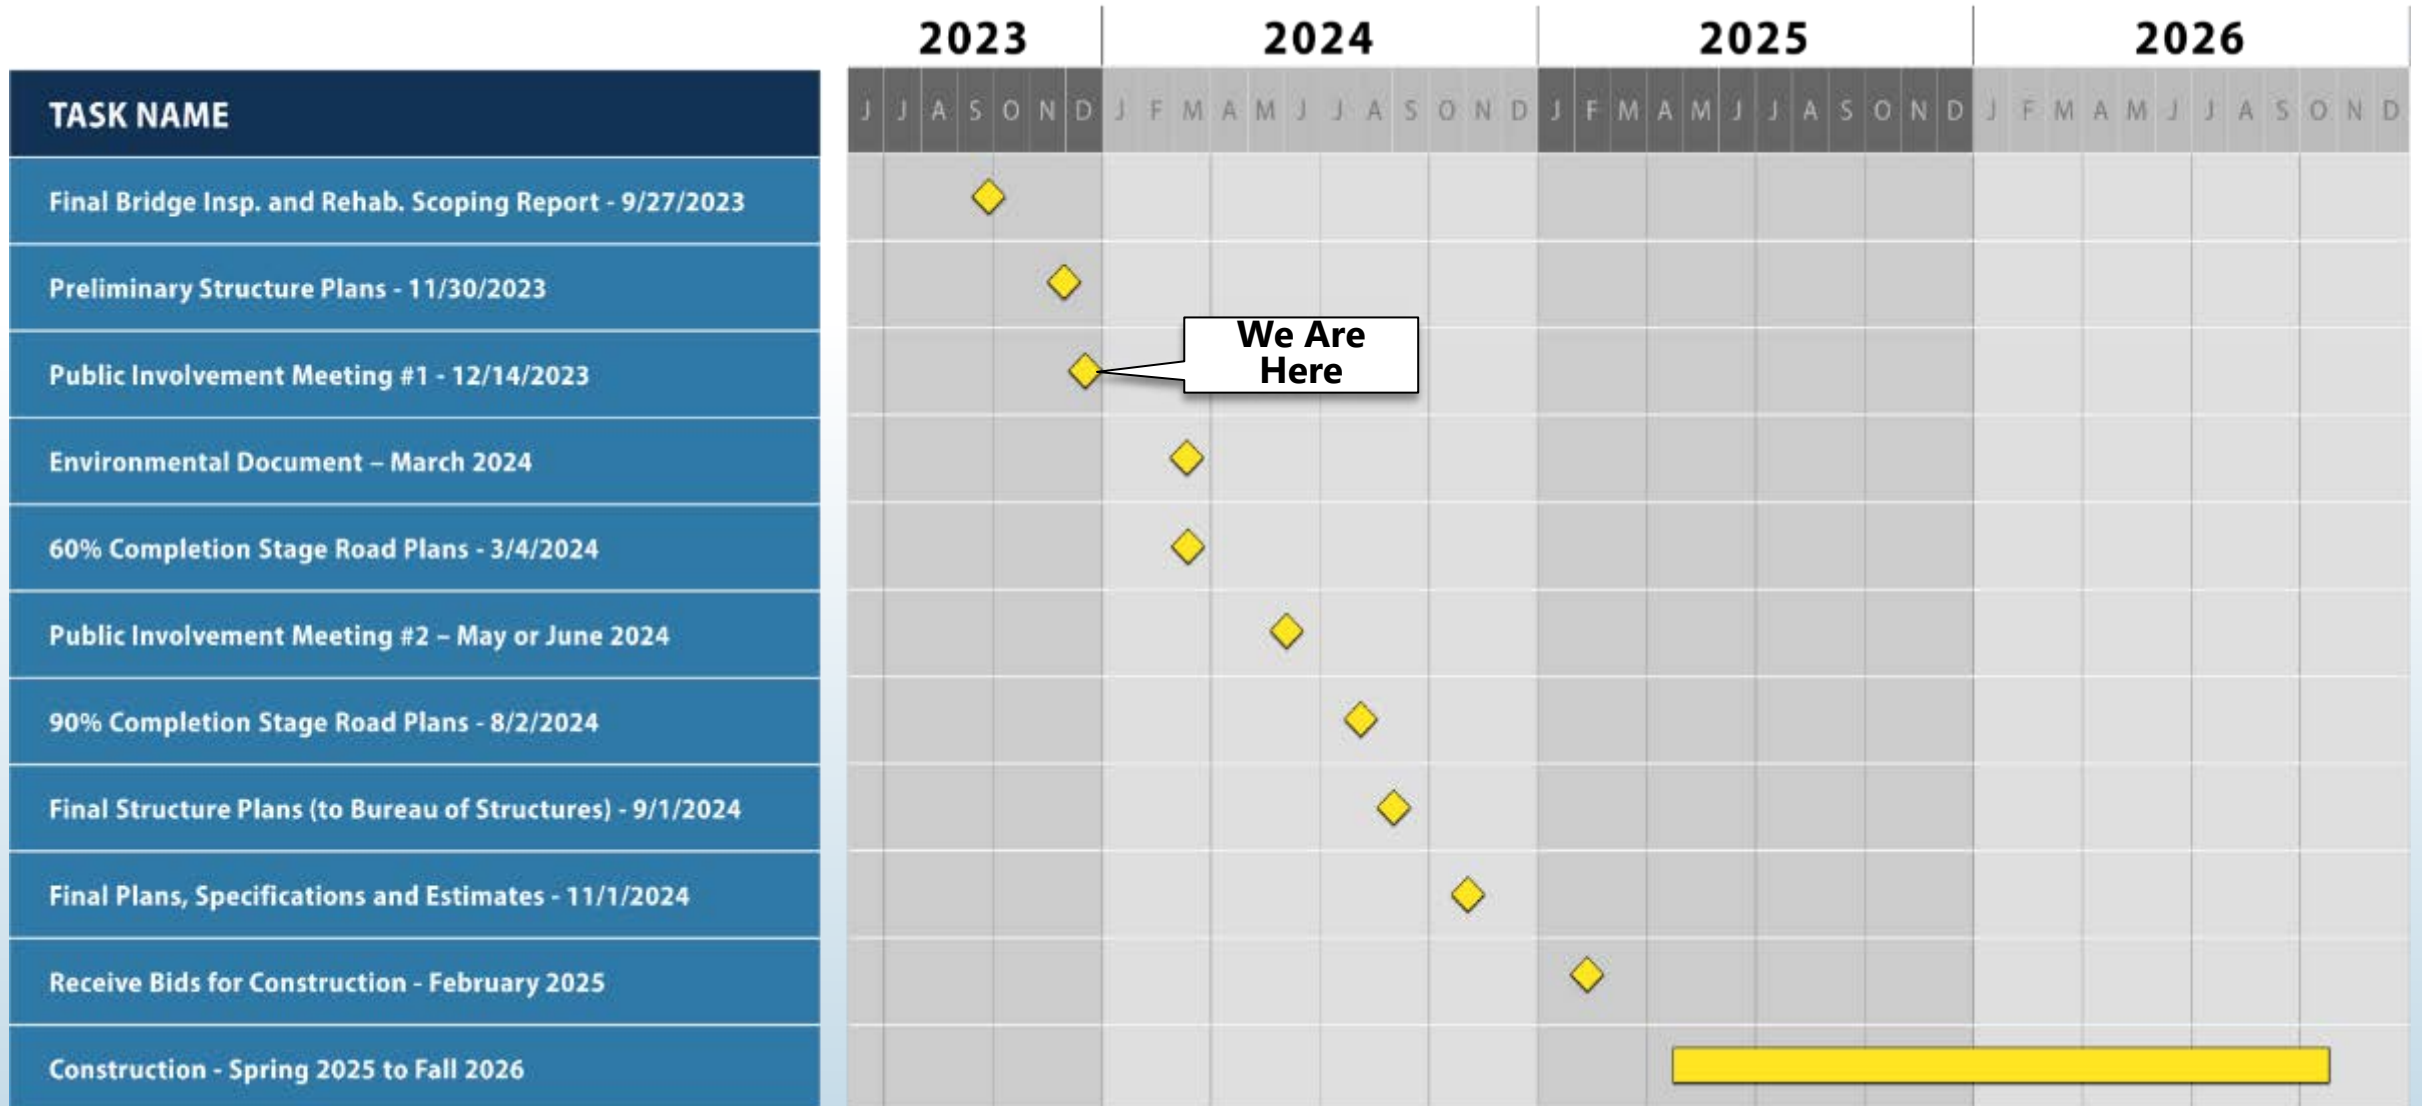

Sign up to receive project updates and submit comments online!



WEBSITE Project
milwaukee.gov/dpw/16thStreetBridge

nextdoor Follow us
bit.ly/DPWNextDoor

FACEBOOK Follow us
Facebook/milwaukee dpw

X Follow us
[@milwaukee dpw](https://twitter.com/milwaukee dpw)

PROJECT TEAM CONTACT INFORMATION:

Jonathan Thomas, PE

Structure Design Manager
City of Milwaukee, DPW, Bridges and Buildings
jdthoma@milwaukee.gov
414-286-0463

Darrell Berry, PE

Project Design Team Engineer
Mead & Hunt, Inc.
Darrell.berry@meadhunt.com
262-227-8641

Thank You for Attending Today's Meeting