

N. TEUTONIA AVENUE


W. Mill Rd. to W. Good Hope Rd.
Project ID 2080-05-02



DEPARTMENT OF
**PUBLIC
WORKS**

JULY 2026

SEGMENT OF TEUTONIA AVE. REPRESENTING DESIGN CONCEPT **ALTERNATIVE 1: ONE-WAY SIDEWALK LEVEL PROTECTED BIKE LANE**

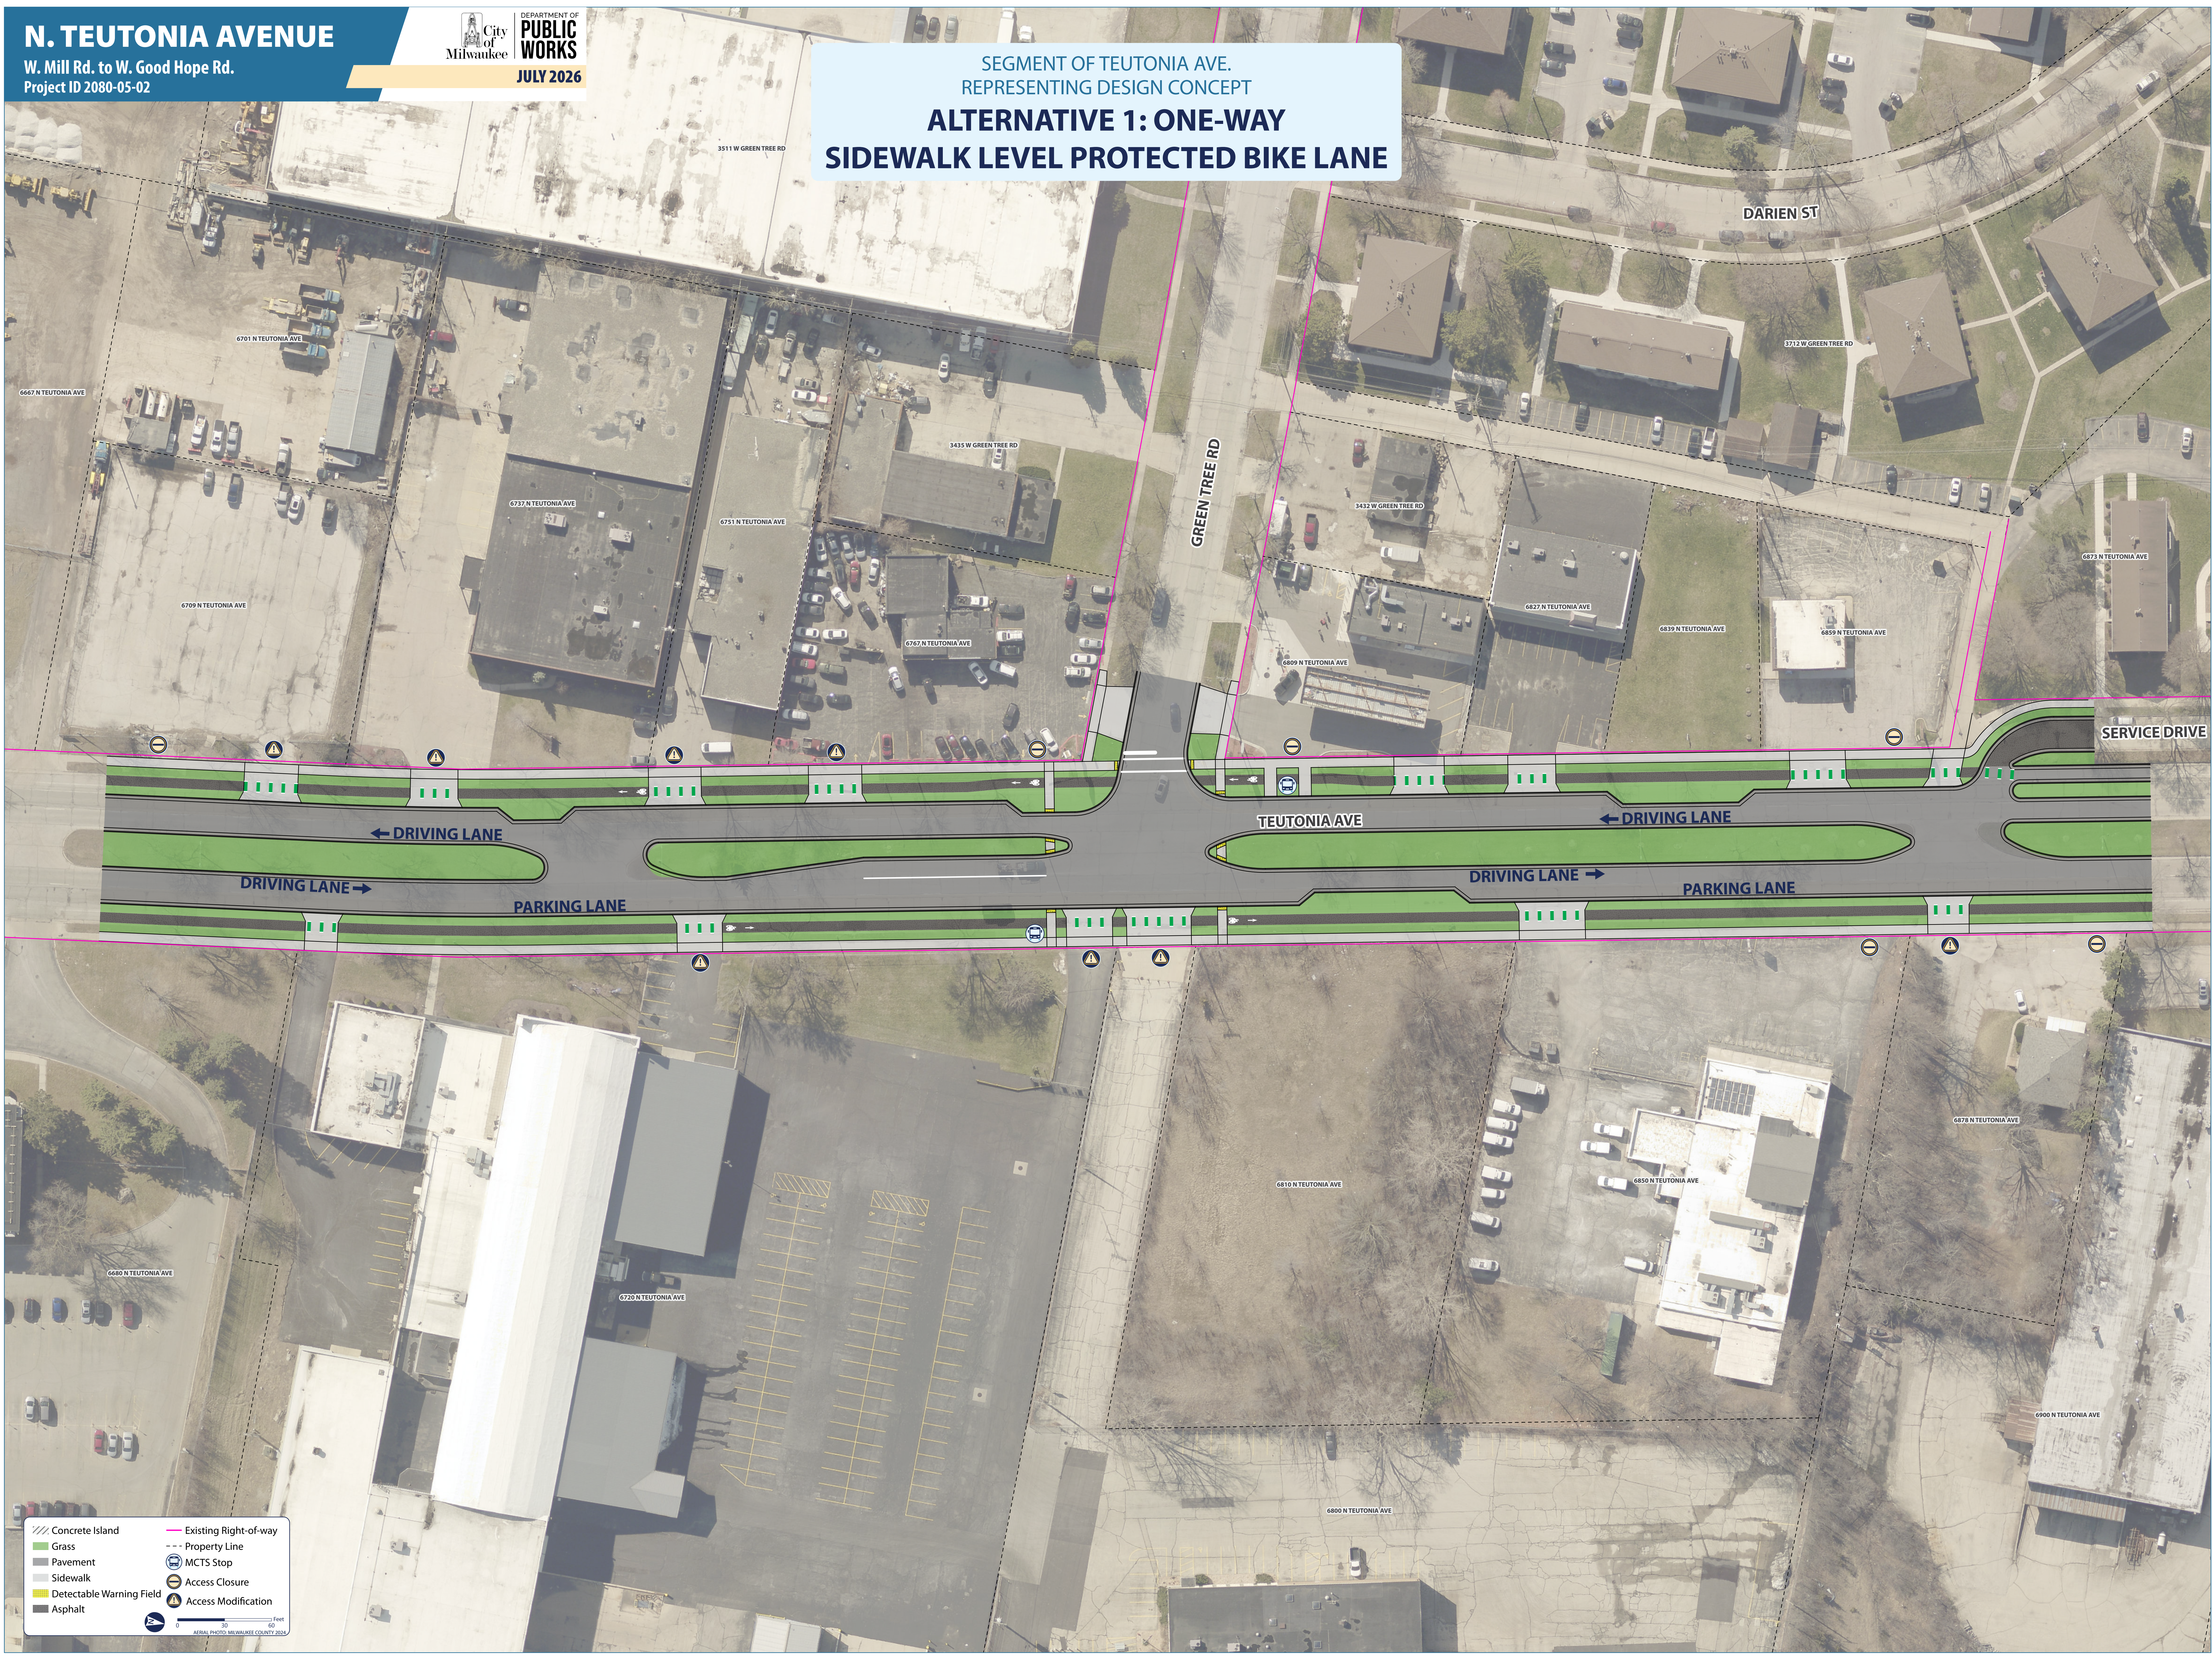

Concrete Island

Grass

Pavement

Sidewalk

Detectable Warning Field

Asphalt

Existing Right-of-way

Property Line

MCTS Stop

Access Closure

Access Modification

0

20

40

60

Feet

AERIAL PHOTO: MILWAUKEE COUNTY 2024