
ID 2410-10-71 W NATIONAL AVE, CITY OF MILWAUKEE
27TH ST TO 1ST ST
WIS 59
PREFERRED ALTERNATIVE (18TH ST TO 9TH ST)

ID 2410-10-71 W NATIONAL AVE, CIUDAD DE MILWAUKEE
27TH ST A 1ST ST
WIS 59
ALTERNATIVA PREFERIDA (18TH ST A 9TH ST)

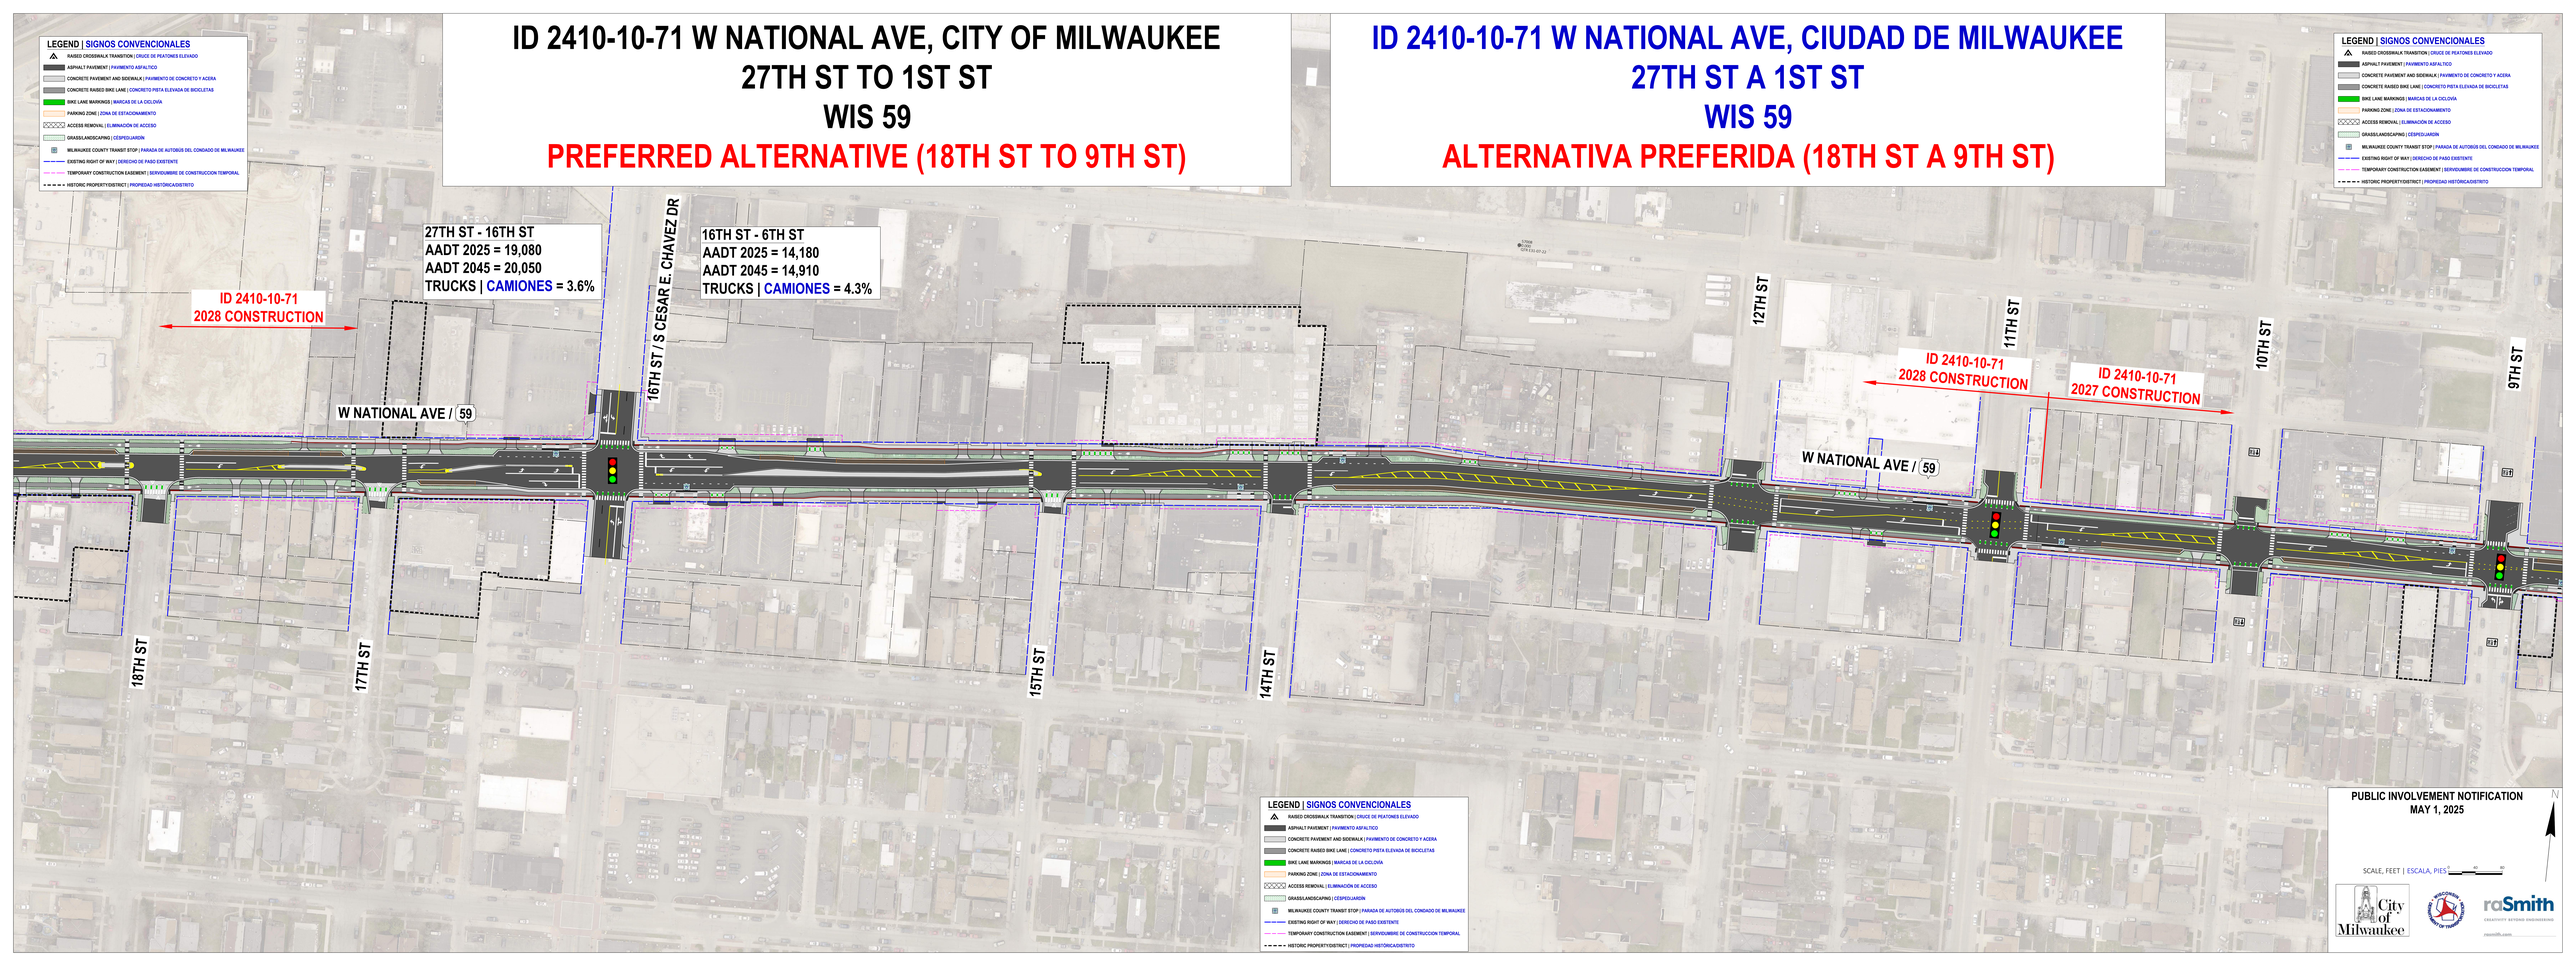

PUBLIC INVOLVEMENT NOTIFICATION
MAY 1, 2025

SCALE, FEET | ESCALA, PIES 0 40 80

N

City of Milwaukee

raSmith